
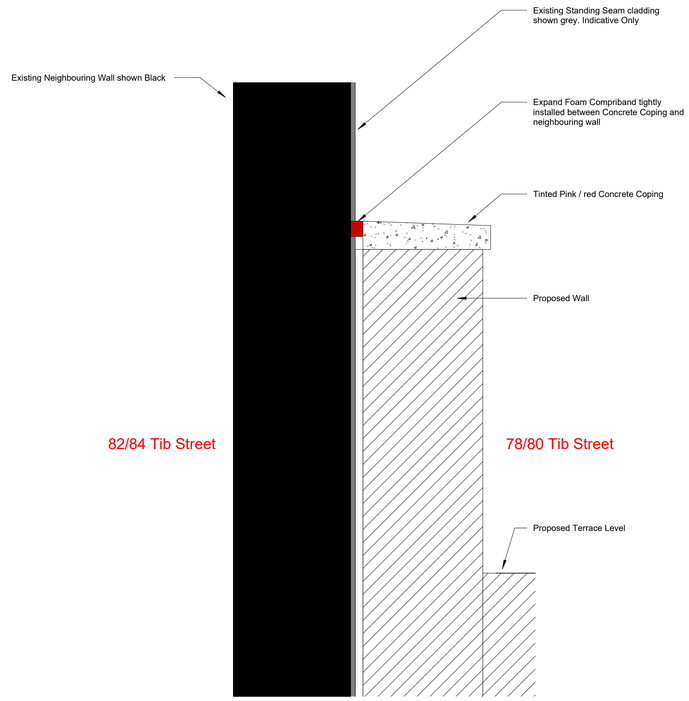



Typical Detail to 82/84 Tib Street

Scale: 1 : 10

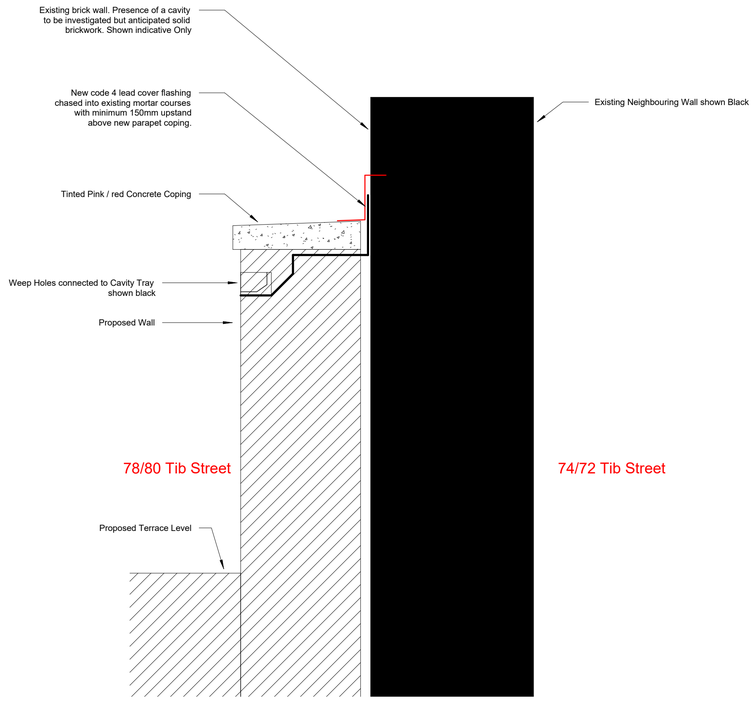

Typical Detail to 74/72 Tib Street

Scale: 1 : 10

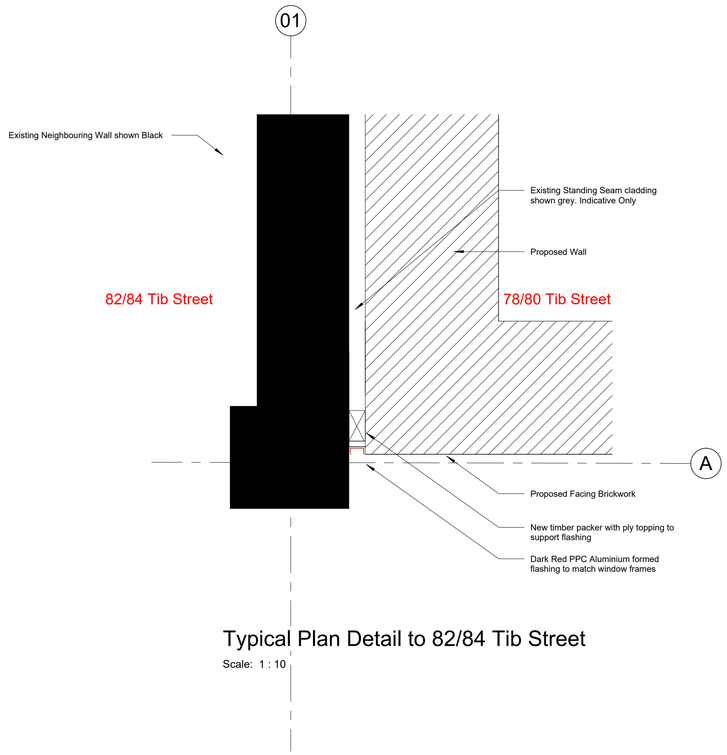

Typical Plan Detail to 82/84 Tib Street

Scale: 1 : 10

DRAFT Party Wall details showing design intent when adjoining neighbouring walls. Subject to Detailed RIBA Stage 4 design, existing building demolition and consultation with Party Wall Surveyor.

© DO NOT SCALE DRAWING


Lee Evans Partnership LLP own the copyright of this and any associated documents. Such documents may not be used or reproduced for any purpose other than that for which they were created.

Existing Party Wall

Proposed Wall

Revision	Description	DRN	CHK	Date
P01	Planning Amendment	SA	MHY	05.02.26

KEY PLAN

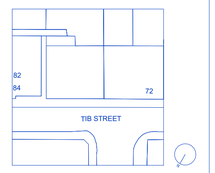

0 0.5 1 2.5 4m

ISSUE STATUS
STAGE 3

L E P Architecture Heritage Planning Interiors

www.lee-evans.co.uk | office@lee-evans.co.uk | 01227 784444

CLIENT
LAU YAK Ltd

PROJECT NAME
78-80 Tib Street

PROJECT NO	ISSUE DATE	DRAWN BY	CHECKED BY	SCALE @ A1
9441	08/06/25	SA	JS	As indicated

DRAWING TITLE
DRAFT Party Wall Details

DRAWING NUMBER
09441-LEP-SC-XX-DR-A-00050

REVISION
P01

PROJECT | AUTHOR | ZONE | LEVEL | TYPE OF INFO | VOLU | NUMBER

ALL REPRODUCTION, COPYRIGHT AND INTELECTUAL PROPERTY RIGHTS RESERVED © 2020