
B02C-WB-000
B02C-GF-000

Block 02C
B02C
Ground Floor

B02B-WB-000
B02B-GF-000

Block 02B
B02B
Ground Floor

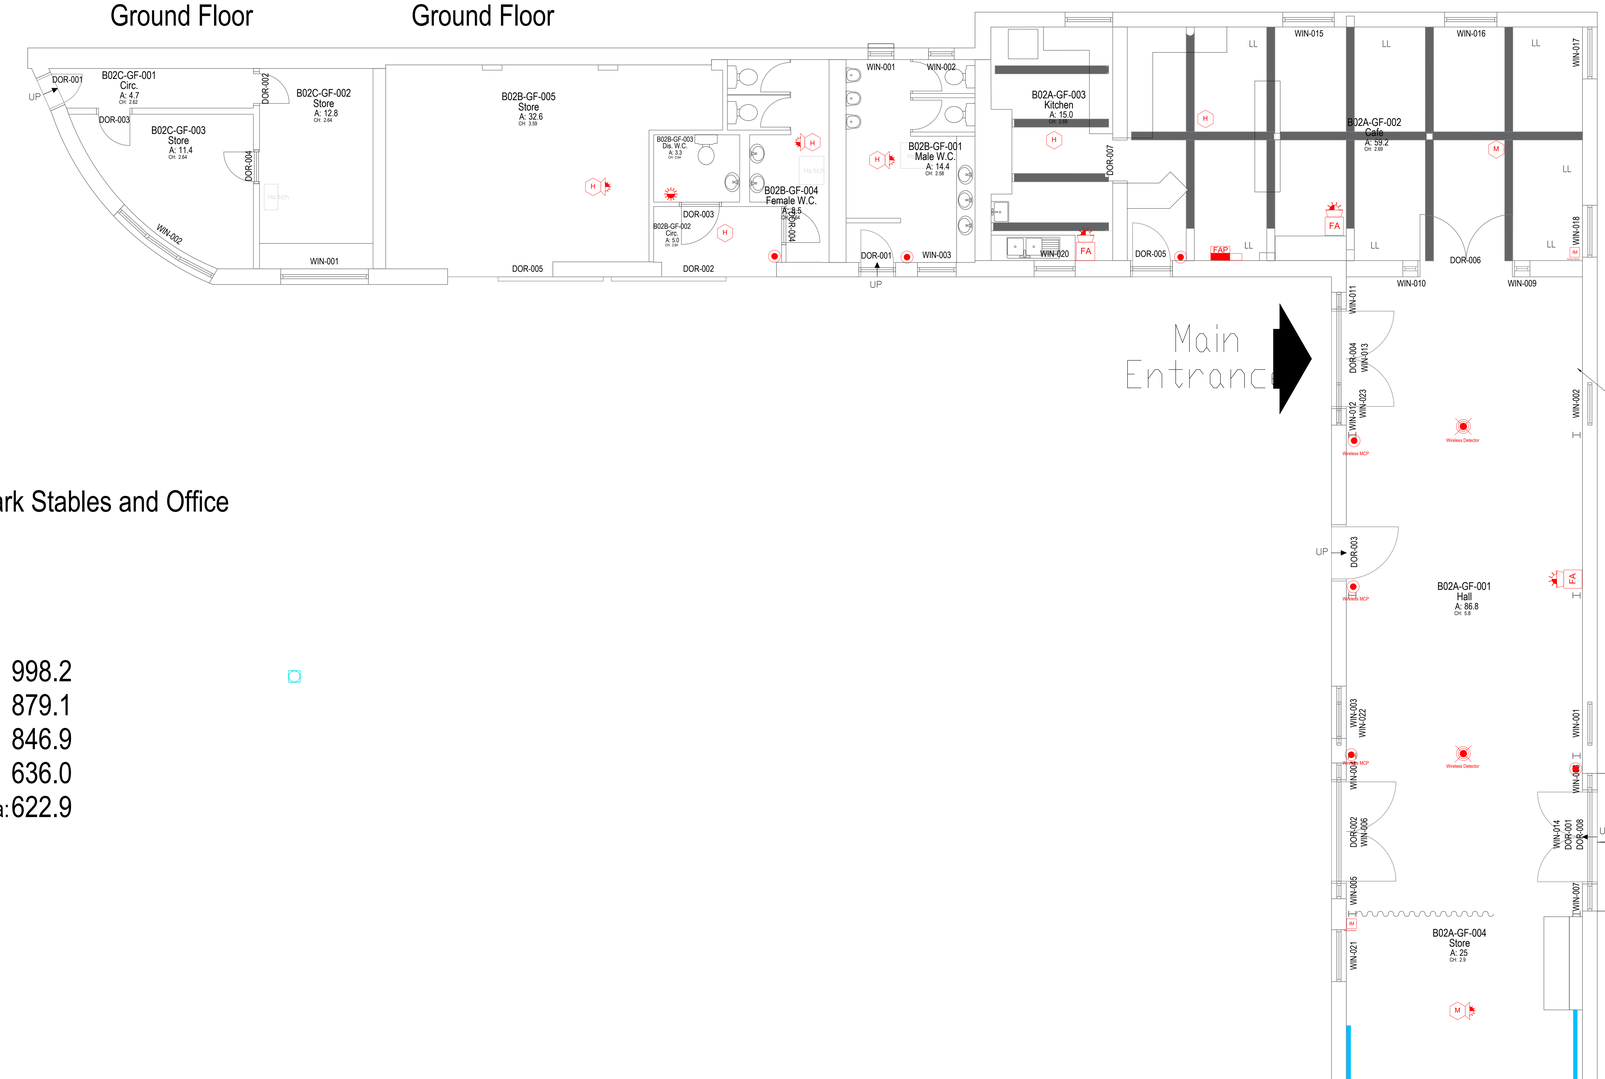

B02A-WB-000
B02A-GF-000

Block 02A
B02A
Ground Floor


Wythenshawe Park Stables and Office

010090666531

Total site area:

Gross external area:	998.2
Gross internal area:	879.1
Total room area:	846.9
Net internal area:	636.0
Building footprint area:	622.9

B02-WB-000
B02-GF-000

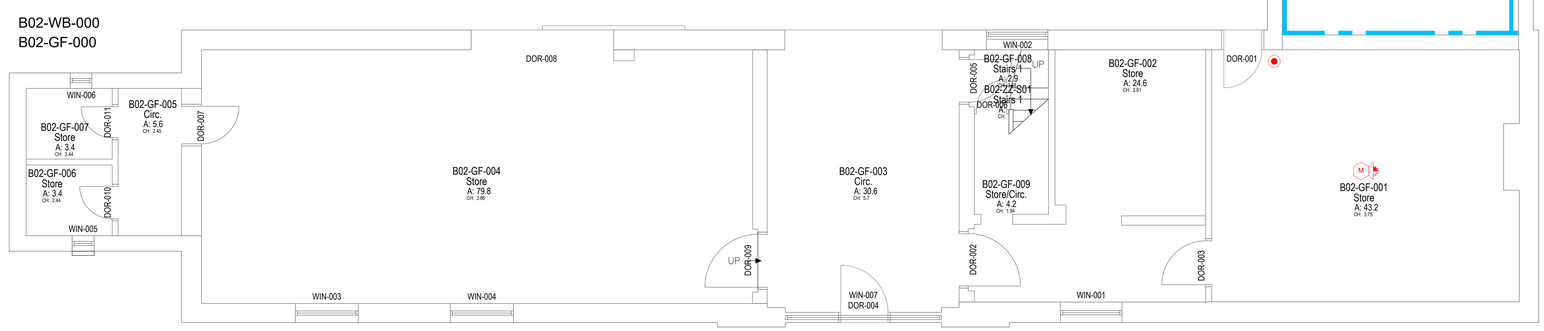

Block 02
B02
Ground Floor

NOTES
1. All dimensions are in millimetres unless otherwise stated
2. This drawing is to be read with all other relevant documentation
3. Do not scale from this drawing, all measurement data should be taken directly from the model

- Fire Alarm Control Panel
- Fire Alarm Detector 'X' Denotes Type
- Fire Alarm Detector with Integral Sounder & Strobe 'X' Denotes Type
  - O = Optical
  - H = Heat
  - M = Multi-Sensor (O&H)
- Wireless Detector
- Manual Call Point
- Fire Alarm Sounder with Integral Flashing Beacon
- Flashing Zenon Beacon - Ceiling Mounted
- Apollo/Reach Wireless Interface Module

NOTE
1. Wireless Interface Module locations TBC, dependant on wireless survey results

Item	Proposed	Ref
MK Metal Clad Double Socket Outlet		K2946ALM
MK Metal Clad 13A DP Switch Fused Spur		K942ALM
MK Metal Clad 1 Gang Light Switch		K3451ALM
Klik Plug In Ceiling Rose		Hager/Klik
Unitrunk 50mm x 50mm Galvanised Trunking		LT22
Metal Galvanised Steel Conduit		SGC20-3
PEMSA Basket with cable partition		60211300 & R7020611
Xpelair GX9 Window Fan		GX9
Rotary Isolator		M2634/M2324
Dextra Runway Small Square		34.8W
Dextra Typhon (Kitchen/Stove & Loft)		21.6W

Item	Proposed	Ref
Outdoor Cable Protector		Heavy Duty 5 Channel
Wall Mounted Socket Outlet, Switched & Interlocked		BALS (3P+N+PE)63A
Distro Unit		Cee Norm 63A with 2 x 32A TP&N Outlets
Advanced MXPro5 Fire Alarm Panel		1-4 Loop
Apollo Multi Detector		Apollo
Apollo Smoke Detector		Apollo
Apollo Heat Detector		Apollo
Apollo Sounder Beacon		Apollo
Apollo Manual Call Point		Apollo
Apollo/Reach Loop Interface Module		Apollo/Reach

No part of this drawing or data file may be reproduced without prior written permission of the Manchester City Council or approved representative.

1:50
0 1m 2m 3m 4m 5m

MANCHESTER CITY COUNCIL

Capital Programmes Division

Manchester City Council
PO Box 532, Town Hall
Manchester
M60 2LA

DRAWING STATUS: Information

PROPERTY TITLE: Wythenshaw Park Stables & Office
Wythenshawe Road
Manchester M23 0AB

UPRN: 010090666531
DFE NO.: 0000

PROJECT TITLE: Wythenshawe Park Cafe - Lighting & Power, Fire Alarm & External Power Supply

DRAWING TITLE: Ground Floor Fire Alarm

JOB NO.: XX/00000
DATE: 11/02/2022
REV:

SCALE: 1:50@A0
AUTHOR: GG
CHECKED BY:
APPROVED BY:

DRAWING NO.: WPS-MCC-B02A-GF-DR-E-0011