
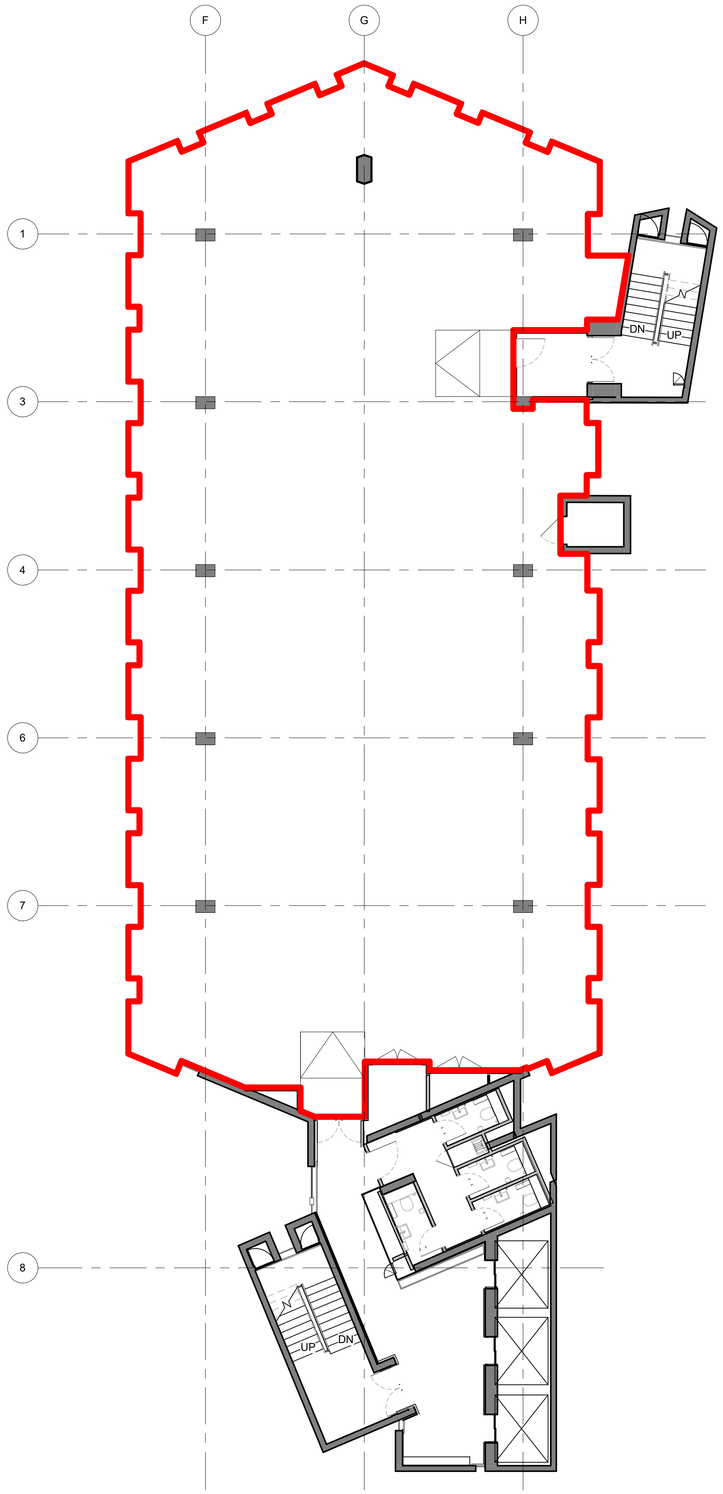


1 20501 **Level 09 Demise**
1 : 100

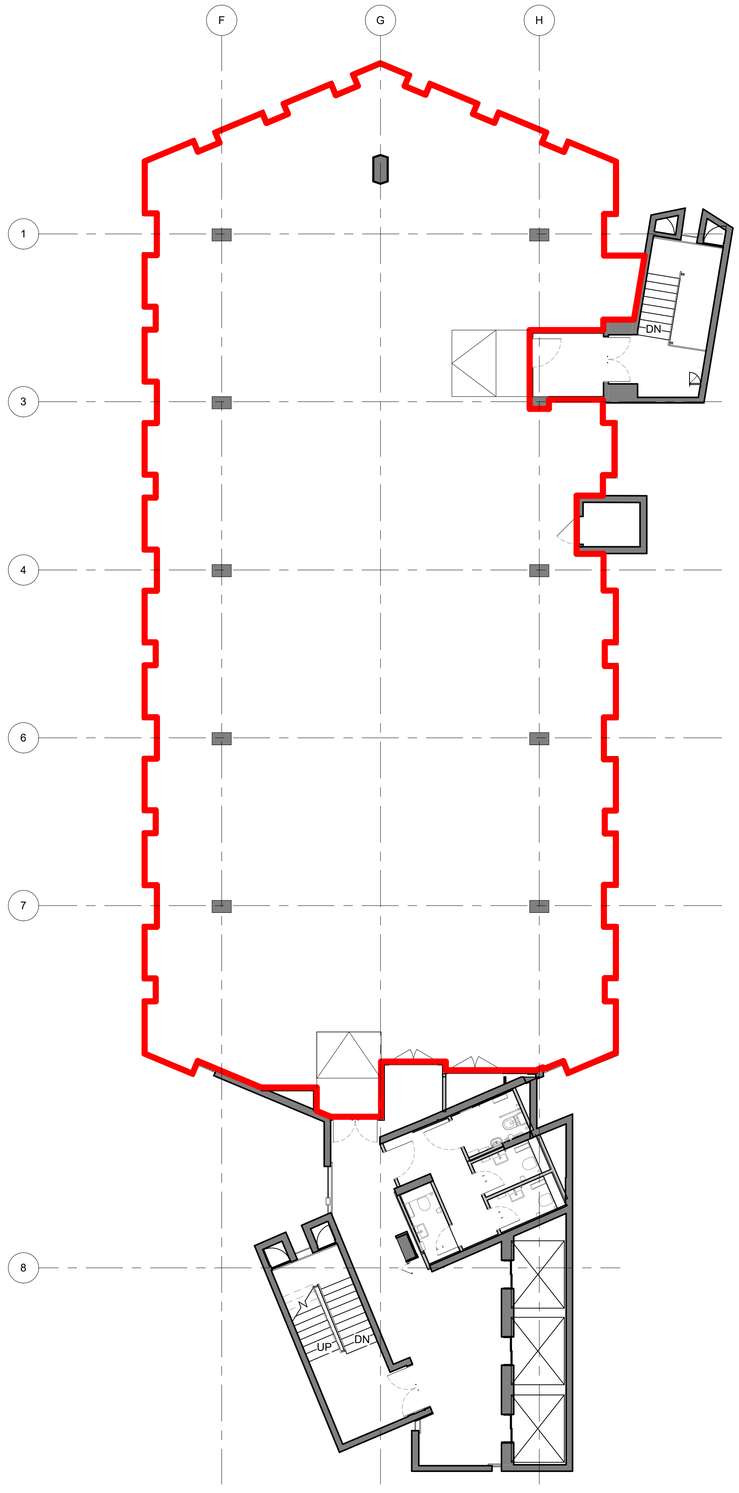

2 20501 **Level 10 Demise**
1 : 100

A1

© COPYRIGHT
The copyright in this drawing is vested in ID:SR and no license or assignment of any kind has been, or is, granted to any third party whether by provision of copies or originals or otherwise unless agreed in writing.

DO NOT SCALE FROM THIS DRAWING
The contractor shall check and verify all dimensions on site and report any discrepancies in writing to ID:SR before proceeding work

FOR ELECTRONIC DATA ISSUE
Electronic Data / drawings are issued as "read only" and should not be interrogated for measurement. All dimensions and levels should read, only from those values stated in text on the drawing.

NOTES

Demise/lease boundary

REVISIONS

REV.	DATE	AMENDMENT
P01	17/04/2026	Issued as part of Listed Building Consent

KEYPLAN

CLIENT
Sheppard Robson LLP

ID:SR

77 Parkway Camden Town London NW1 7PU
T: +44 (0)20 7504 1700 E: enquiries@sheppardrobson.com

PROJECT
Manchester Office Relocation - Pall Mall

SCALE@A1	DATE	ORIGINATOR	CHECKED	AUTHORISED
1 : 100	**17/04/2026**	**JK**	**AB**	**ML**

DESCRIPTION
Demise Plans
Level 09 & 10

STAGE
Stage 4

STATUS	PURPOSE FOR ISSUE	SR NO.
S2	**Planning**	**10157**

DRAWING NO.	REV.
10157-IDSR-XX-ZZ-DR-I-20501	**P01**