
This drawing is copyright of DART Engineers Ltd and must not be copied or reproduced in any way without written consent.
DO NOT SCALE OFF THIS DRAWING

Status

No.	Revision	Date	Drwn

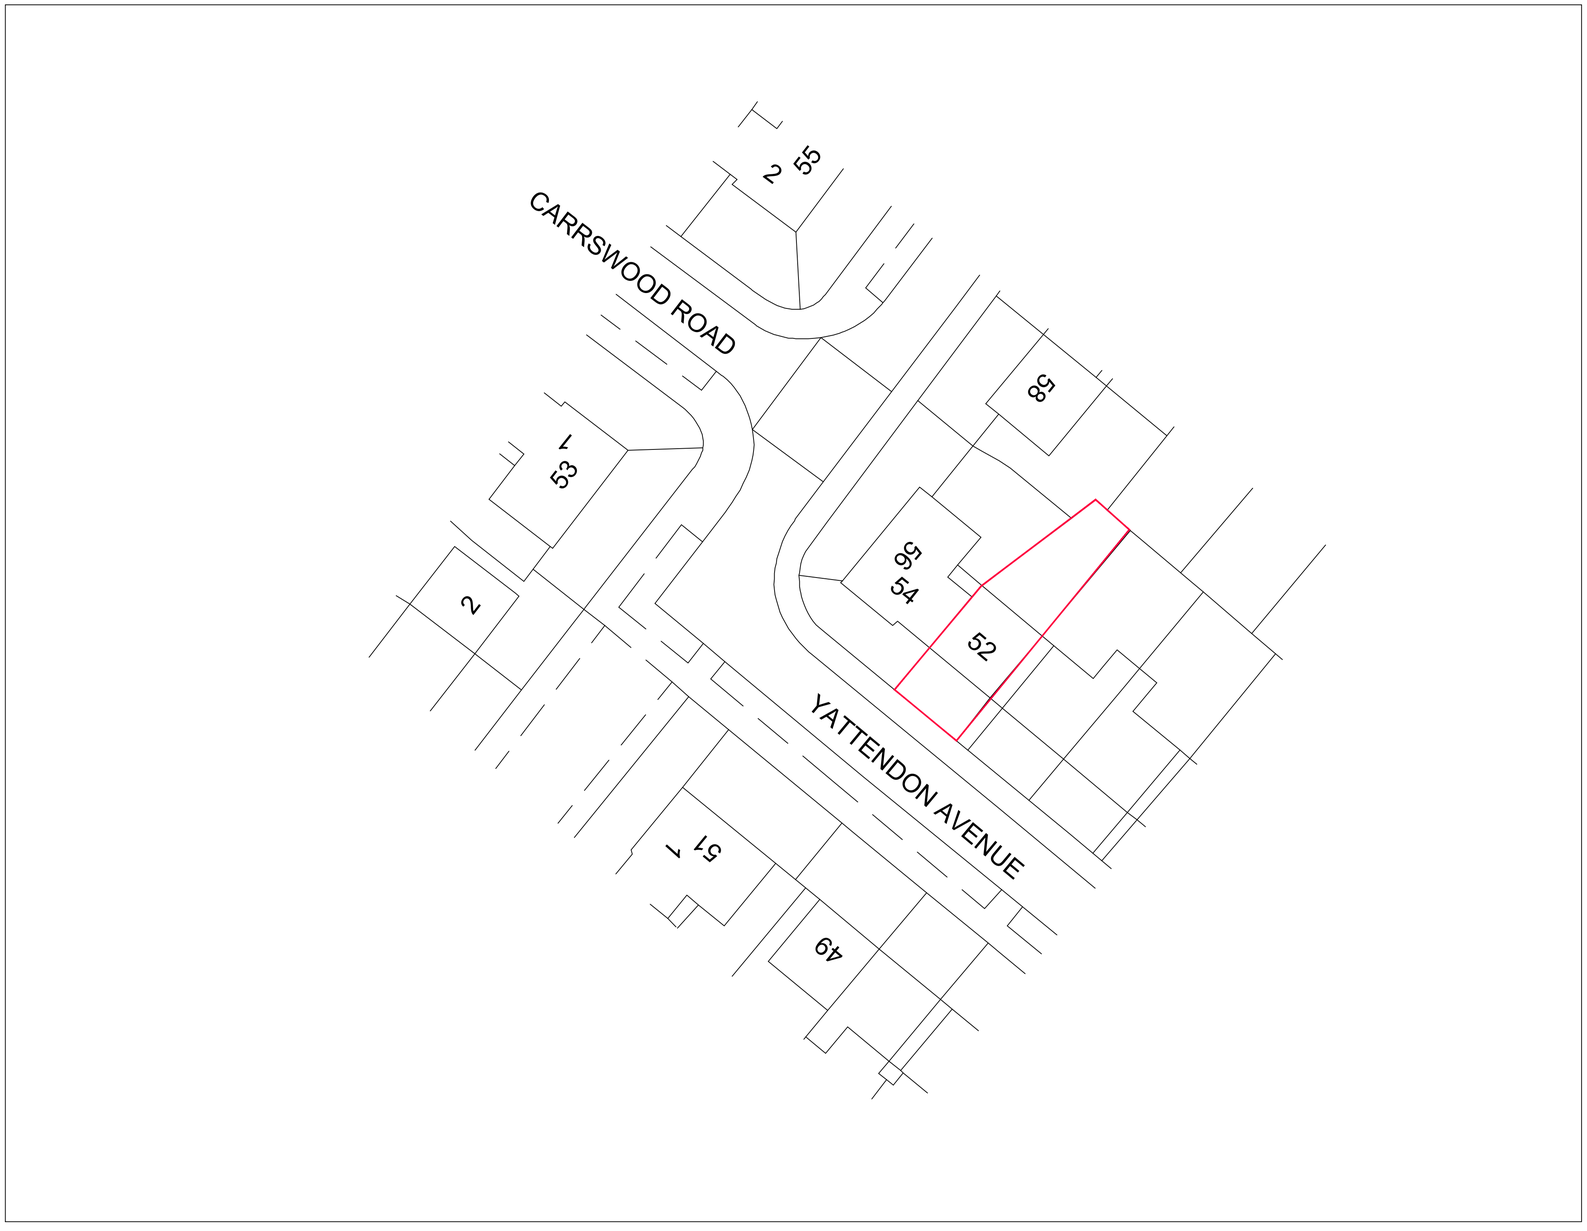

DART ENGINEERS LTD
CIVIL AND STRUCTURAL ENGINEERING

CONTACT
e: andy@dart-engineers.com
e: robt@dart-engineers.com
m: 07725281902
w: www.dart-engineers.com

CLIENT
SHOHBIT DWIVEDI

PROJECT
52 YATTENDON AENUE
MANCHESTER

DRAWING TITLE
SITE LOCATION AND SITE BLOCK PLAN

Drawn	Chkd	Date	Scale
AD	RT	APRIL 26	1:250
Sheet Size	Drawing No.		Revision
A1	25029-DR-C-0102		P1