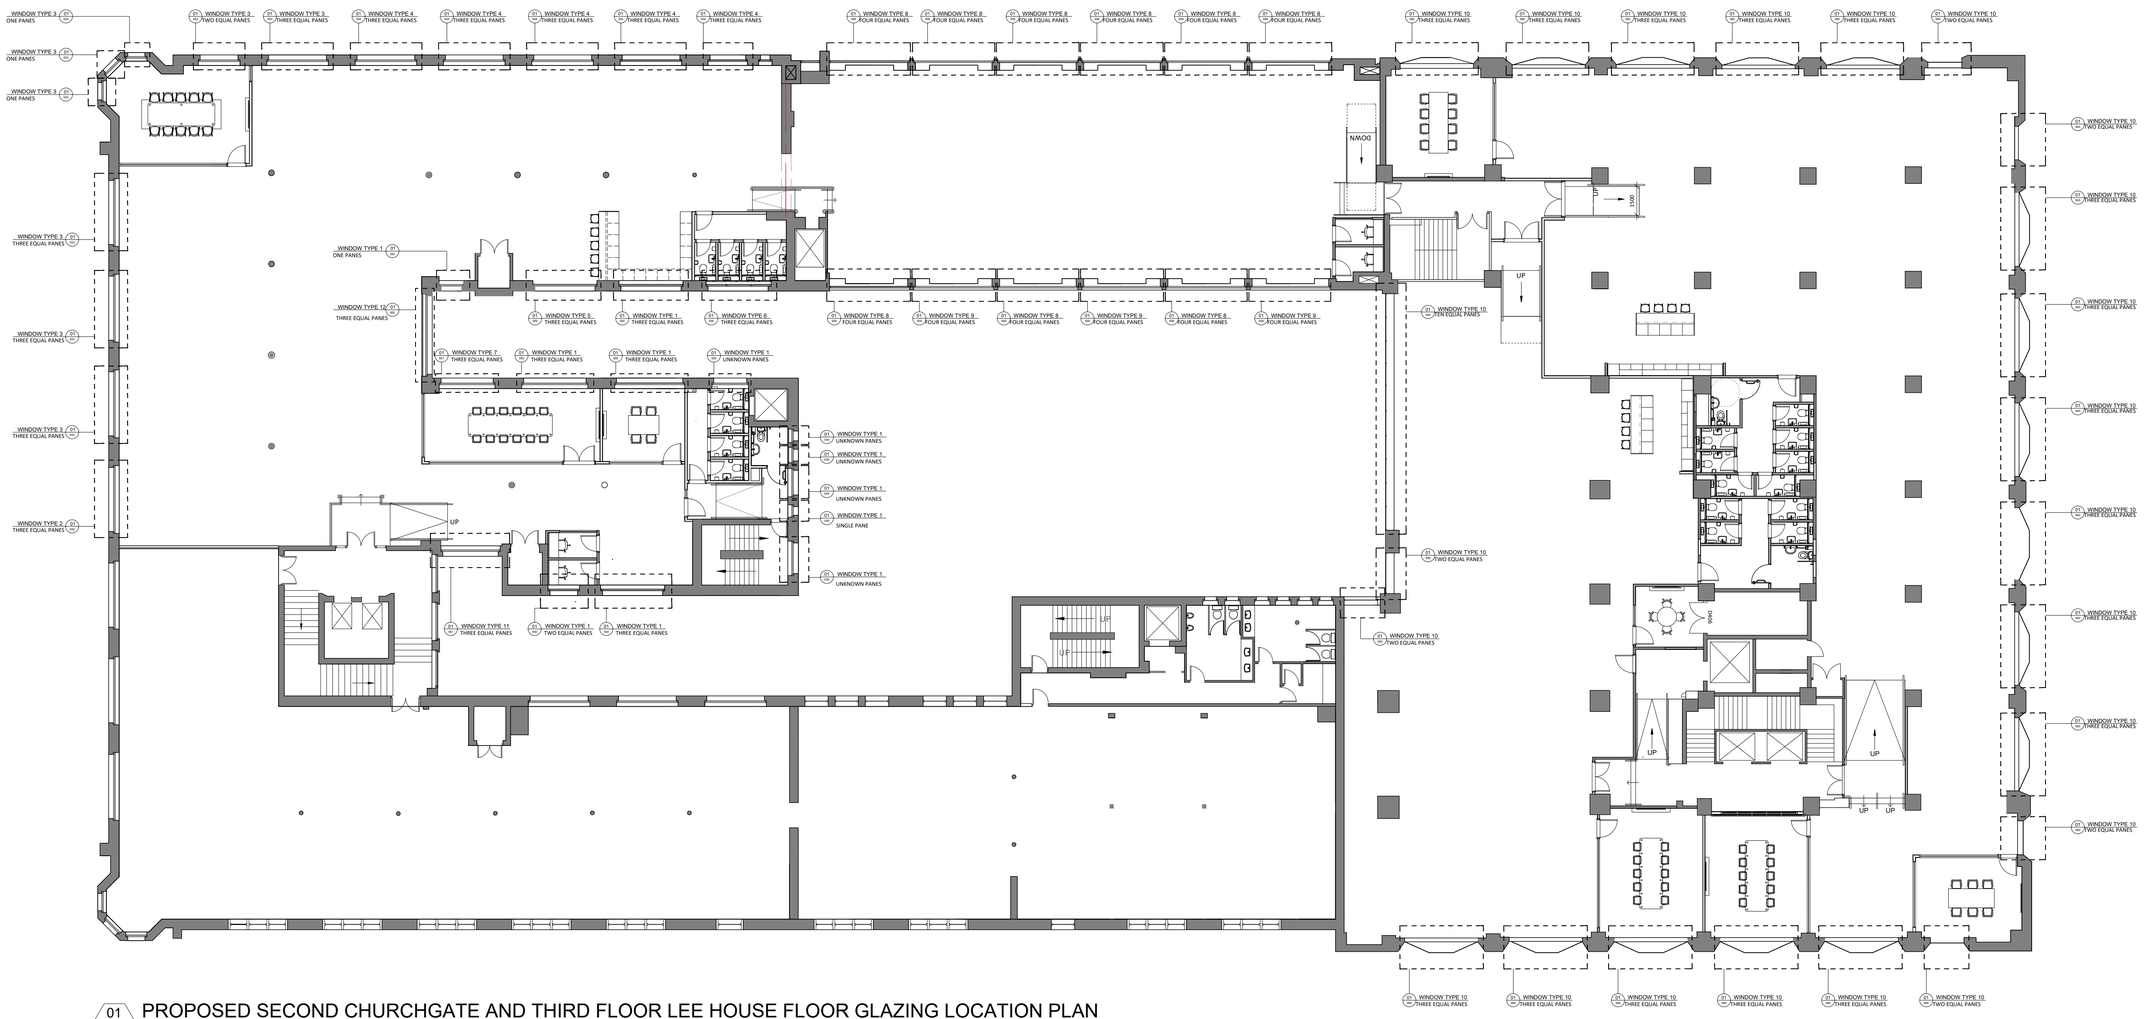

W1 WINDOW TYPE 3 ONE PANES
W2 WINDOW TYPE 3 ONE PANES
W3 WINDOW TYPE 3 ONE PANES
W4 WINDOW TYPE 3 TWO EQUAL PANES
W5 WINDOW TYPE 3 THREE EQUAL PANES
W6 WINDOW TYPE 4 THREE EQUAL PANES
W7 WINDOW TYPE 4 THREE EQUAL PANES
W8 WINDOW TYPE 4 THREE EQUAL PANES
W9 WINDOW TYPE 4 THREE EQUAL PANES
W10 WINDOW TYPE 8 FOUR EQUAL PANES
W11 WINDOW TYPE 8 FOUR EQUAL PANES
W12 WINDOW TYPE 8 FOUR EQUAL PANES
W13 WINDOW TYPE 8 FOUR EQUAL PANES
W14 WINDOW TYPE 8 FOUR EQUAL PANES
W15 WINDOW TYPE 8 FOUR EQUAL PANES
W16 WINDOW TYPE 10 THREE EQUAL PANES
W17 WINDOW TYPE 10 THREE EQUAL PANES
W18 WINDOW TYPE 10 THREE EQUAL PANES
W19 WINDOW TYPE 10 THREE EQUAL PANES
W20 WINDOW TYPE 10 THREE EQUAL PANES
W21 WINDOW TYPE 10 TWO EQUAL PANES
W22 WINDOW TYPE 10 THREE EQUAL PANES
W23 WINDOW TYPE 10 THREE EQUAL PANES
W24 WINDOW TYPE 10 THREE EQUAL PANES
W25 WINDOW TYPE 10 TWO EQUAL PANES
W26 WINDOW TYPE 3 THREE EQUAL PANES
W27 WINDOW TYPE 3 THREE EQUAL PANES
W28 WINDOW TYPE 3 THREE EQUAL PANES
W29 WINDOW TYPE 2 THREE EQUAL PANES
W30 WINDOW TYPE 1 ONE PANES
W31 WINDOW TYPE 12 THREE EQUAL PANES
W32 WINDOW TYPE 5 THREE EQUAL PANES
W33 WINDOW TYPE 1 THREE EQUAL PANES
W34 WINDOW TYPE 6 THREE EQUAL PANES
W35 WINDOW TYPE 8 FOUR EQUAL PANES
W36 WINDOW TYPE 9 FOUR EQUAL PANES
W37 WINDOW TYPE 8 FOUR EQUAL PANES
W38 WINDOW TYPE 9 FOUR EQUAL PANES
W39 WINDOW TYPE 8 FOUR EQUAL PANES
W40 WINDOW TYPE 9 FOUR EQUAL PANES
W41 WINDOW TYPE 7 THREE EQUAL PANES
W42 WINDOW TYPE 1 THREE EQUAL PANES
W43 WINDOW TYPE 1 UNKNOWN PANES
W44 WINDOW TYPE 1 UNKNOWN PANES
W45 WINDOW TYPE 1 UNKNOWN PANES
W46 WINDOW TYPE 1 SINGLE PANE
W47 WINDOW TYPE 1 UNKNOWN PANES
W48 WINDOW TYPE 1 UNKNOWN PANES
W49 WINDOW TYPE 11 THREE EQUAL PANES
W50 WINDOW TYPE 1 TWO EQUAL PANES
W51 WINDOW TYPE 1 THREE EQUAL PANES
W52 WINDOW TYPE 10 TWO EQUAL PANES
W53 WINDOW TYPE 10 TEN EQUAL PANES
W54 WINDOW TYPE 10 TWO EQUAL PANES
W55 WINDOW TYPE 10 THREE EQUAL PANES
W56 WINDOW TYPE 10 THREE EQUAL PANES
W57 WINDOW TYPE 10 THREE EQUAL PANES
W58 WINDOW TYPE 10 THREE EQUAL PANES
W59 WINDOW TYPE 10 THREE EQUAL PANES
W60 WINDOW TYPE 10 TWO EQUAL PANES
W61 WINDOW TYPE 10 THREE EQUAL PANES
W62 WINDOW TYPE 10 THREE EQUAL PANES
W63 WINDOW TYPE 10 THREE EQUAL PANES
W64 WINDOW TYPE 10 TWO EQUAL PANES
DOWN
UP
UP
UP