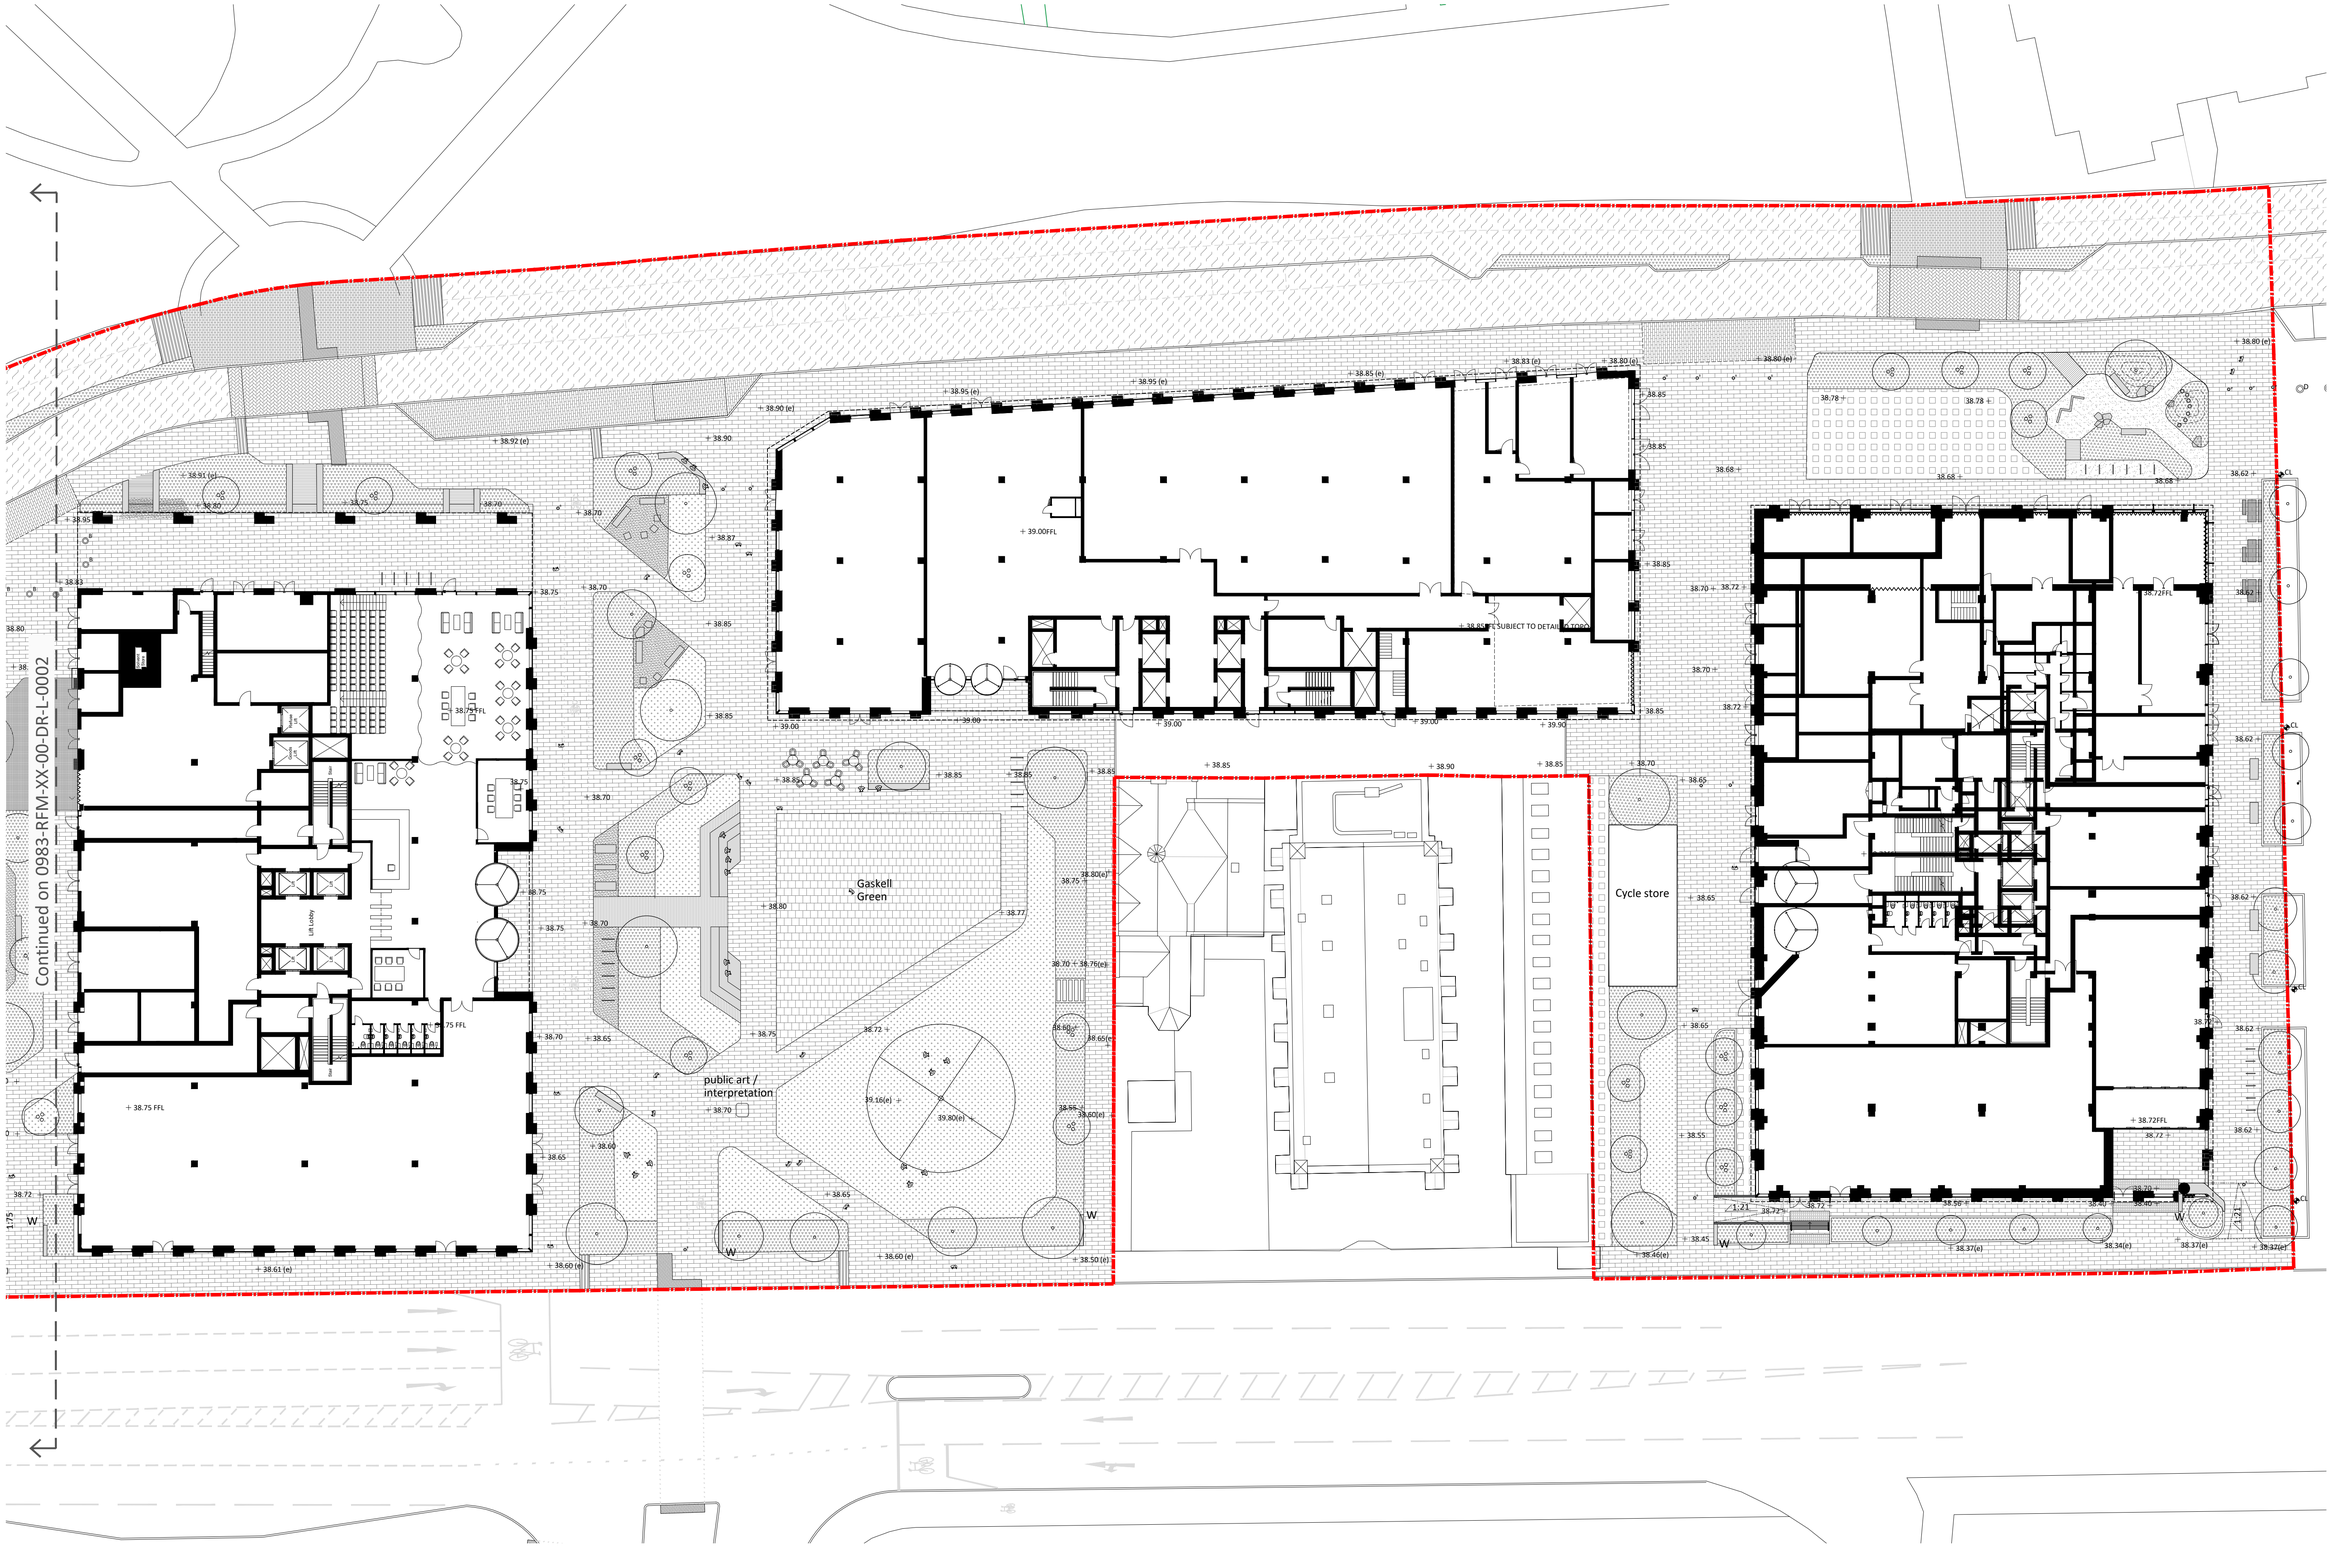


Key

- Planning boundary
- Block Paving Type 1
- Block Paving Type 2
- Block Paving Type 3
- Resin Bound Gravel
- Re-inforced grass grid to service areas
- Timber Boardwalks
- Concrete surfacing to service areas
- Tactile corduroy paving
- Tactile blister paving
- Hazard cycleway warning paving
- HRA
- Block paving type 4
- Proposed herbaceous and shrub planting
- Proposed species rich lawn
- Step units
- Timber platform seating
- Cycle stands
- Indicative loose furniture
- Natural play features
- Fixed timber bench
- Bollard
- Wind baffle
- Existing tree retained
- Proposed tree in soft
- Proposed multistem tree in soft
- +38.60(e) Existing level
- +38.75 Proposed level

Notes

1. All dimensions in mm, unless otherwise stated.
2. Scaling from drawing if printed incorrectly may lead to errors.
3. All information outside red line boundary shown for contextual purpose only.
4. All hatch patterns are indicative only unless stated otherwise.
5. This drawing is to be read in conjunction with the remaining re-form landscape architecture documentation AND all relevant documentation from the design team
6. Levels information on this drawing illustrates the design intent. The contractor is to check and verify all levels and dimensions against site survey information.
7. Any discrepancies in the design information are to be brought to the attention of re-form landscape architecture, in writing, prior to commencement of construction works.
8. All proprietary products shall be installed in strict accordance with manufacturers written instructions.
9. Refer to other consultants' drawings and specifications for the following design information:
   - Foundation details
   - Base course and/or sub bases design & specification
   - Waterproofing of any element
   - Levels & Drainage design and infrastructure
   - Lighting and ducting
   - Existing & proposed utilities

Scale

0m 5m 10m 20m

Date	Description of revision	Drawn	Checked	Approved	Revision
16.04.26	Design updates to capture changes to Building B3	NSH	MSz	DL	P06

© re-form landscape architecture limited

Paper size A1

Drawing status FOR INFORMATION

Drawing number 0983-RFM-XX-00-DR-L-0003

Scale 1:250 S2

Revision P06

Project UPPER BROOK STREET, MANCHESTER RF23-983

Client Alliance UBS Limited

Document title LANDSCAPE GENERAL ARRANGEMENT SHEET 2 OF 2

re-form landscape architecture

W: re-formlandscape.com
E: info@re-formlandscape.com
T: Edinburgh +44 (0)131 354 1876
Leeds +44 (0)113 245 4695
Manchester +44 (0)161 397 4953