

COPYRIGHT NOTICE:
This drawing is the copyright of Stark Group UK Ltd and may not be reproduced or used except by written permission.

Notes:
This drawing is to be read in conjunction with all relevant drawings and specifications.
All dimensions are in millimetres unless noted otherwise. All dimensions are to be checked on site. All level and dimensional discrepancies are to be brought to the immediate attention of Stark Group UK Ltd.
Responsibility for the accuracy of this drawing rests with the recipient. Do not scale - use figured dimensions only. Stark Building Materials UK Limited. Operates a policy of continuous development and reserves the right to amend and modify the design without prior notice.
Copyright: All drawings to be the property of Stark Building Materials UK Limited.
Development Team:
Prior to any work commencing on site, the Project Manager is to be contacted regarding the current status, revision or regulatory approval of this drawing.
All work to be to the entire satisfaction of the Approved Inspector or Local Authority not withstanding anything shown on the drawings. Any discrepancies are to be brought to the attention of the Project Manager. Figured dimensions are all taken approximate of the approximate British Standard Code of Practice. All relevant dimensions and details to be checked on site prior to the commencement of any work or the preparation of any shop drawings.
This drawing is to be read in conjunction with STARK Building Materials UK Limited specification and requirements.

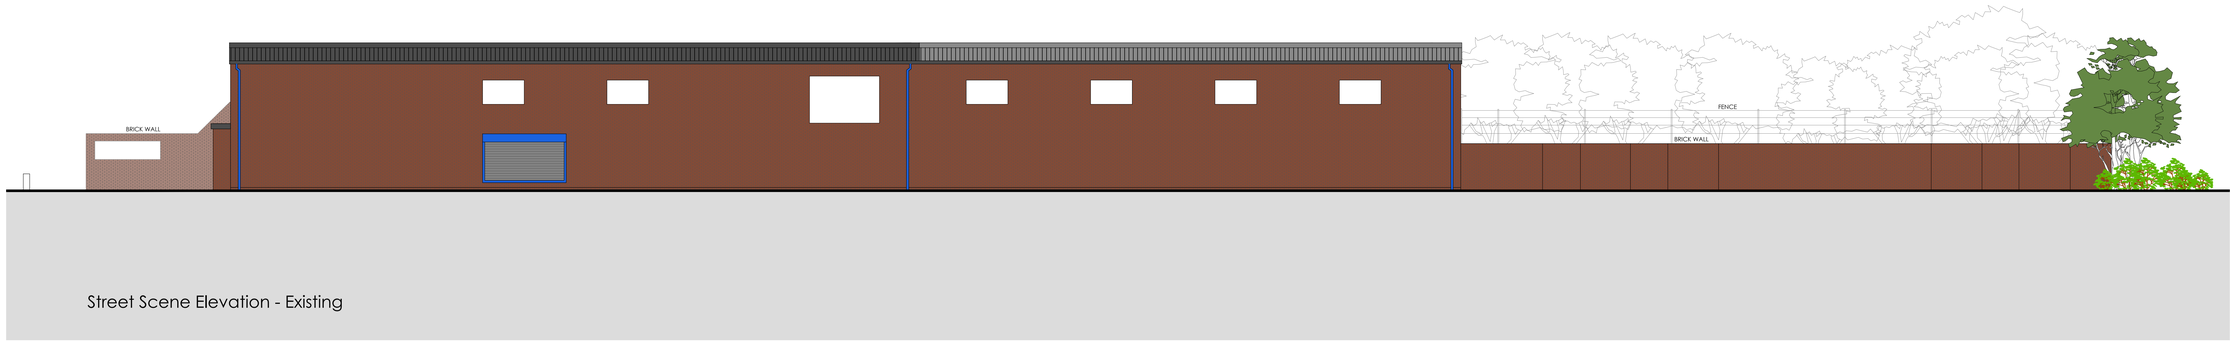

Street Scene Elevation - Existing

1:100

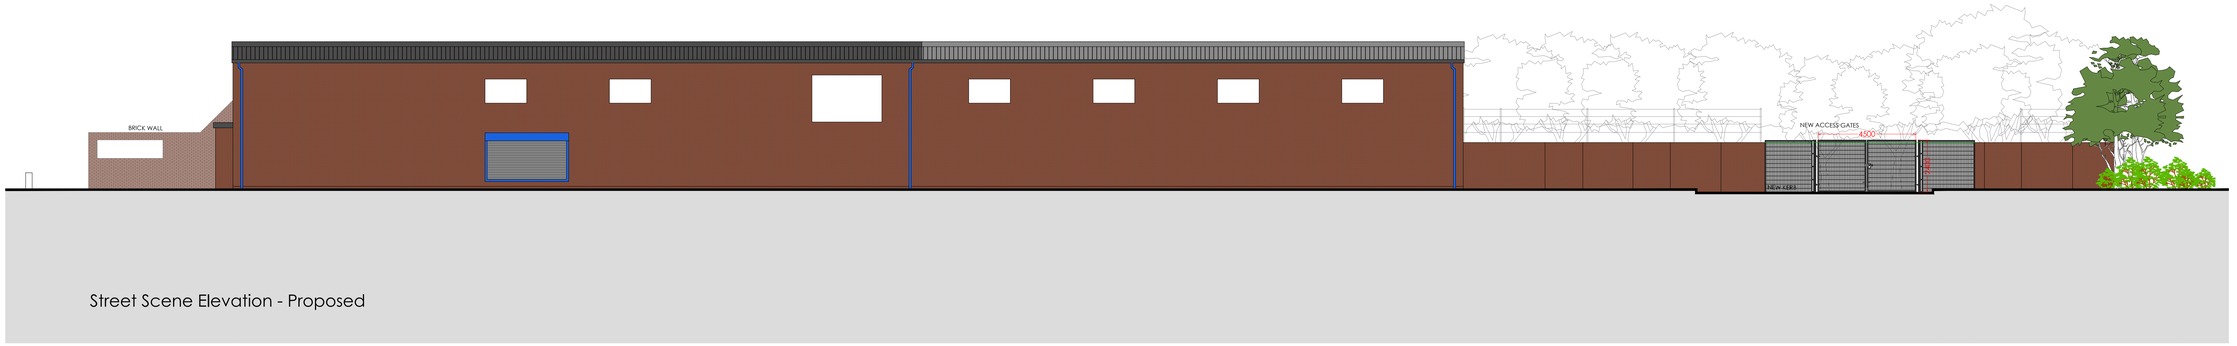

Street Scene Elevation - Proposed

1:100

V1.0 260421 MCP: Initial Issue - Freeths

Revision Notes:

Drawing Status:

PLANNING

STARK UNITED KINGDOM

STARK Building Materials UK Limited,
Development Team, 1st Floor, Parkview House,
Woodvale Road, Brighouse, HD6 4AB
Telephone: 0114 7443 8400
Email: Project Manager
Web: www.starkbuild.co.uk

Project:
Proposal for New Entrance
Oldham Road
Newton Heath
M40 5AJ

Title:
Existing & Proposed Street Elevation

Scale:	Drawn:	Checked:	Date:	Revision:
1 : 100	MCP	SG	April '26	V1.0

Drawing No:
0314-ZZ-DR-K-1202

STARK A0