
NETWORK RAIL STANDARD COLOUR CONVENTION:

BLACK	= EXISTING WORKS TO BE RETAINED
RED	= PROPOSED WORKS
GREEN	= EXISTING WORKS TO BE REMOVED
BLUE	= EXISTING WORKS TO BE RELOCATED/MODIFIED

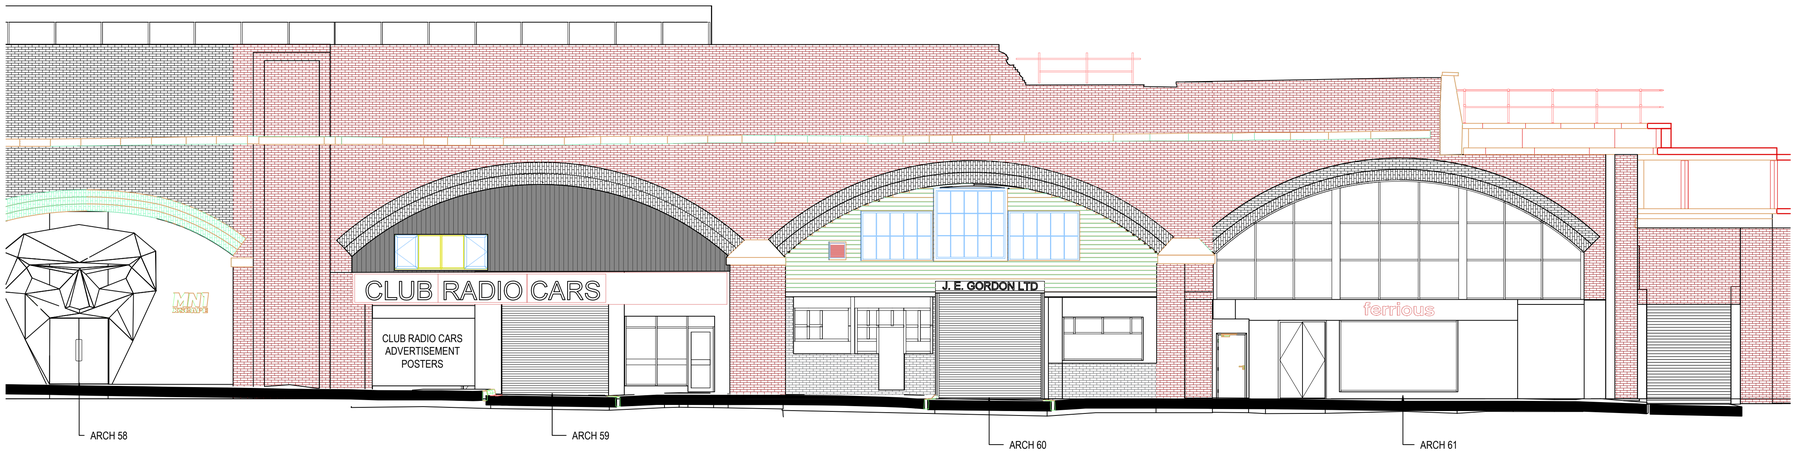

WHITWORTH STREET WEST ARCHES (ARCH 59, 60, 61) EXISTING ELEVATION

1:100

WHITWORTH STREET WEST ARCHES (ARCH 59, 60, 61) PROPOSED ELEVATION

1:100

LEGEND/NOTES

1. ALL DIMENSIONS IN MILLIMETRES UNLESS NOTED OTHERWISE.
2. THE INTENDED USE OF THIS DRAWING IS TO HIGHLIGHT MODIFIED FACADE ELEMENTS OF ARCHES 59, 60 AND 61 ON WHITWORTH ST. WEST, TO ALLOW FOR TEMPORARY ARTWORK INSTALLATION BY NETWORK RAIL AND HOME MCR.
3. DO NOT SCALE FROM THIS DRAWING.

ARTWORK CANVAS BOUNDARY AREA (PROPOSED)

0 2 4 6 8 10m

SCALE 1:100

REV	DATE	DESCRIPTION OF REVISIONS	DRAWN	CHK'D	APPR'D
P01	16.04.26	FOR INFORMATION	KD	SP	S

SAFETY HEALTH AND ENVIRONMENTAL INFORMATION

THE HAZARDS AND RISKS ASSOCIATED WITH THE WORKS SHOWN ON THIS DRAWING AND DESCRIBED IN THE SCHEDULE OF WORKS ARE CONSIDERED TO BE WITHIN THE REASONABLE, NORMAL AND ACCEPTABLE LIMITS FOR GENERAL BUILDING AND MAINTENANCE WORKS. PLEASE REFER TO DESIGNER RISK ASSESSMENT

DOCUMENT REF: DRA

STATUS: FOR INFORMATION

SUITABILITY CODE: N/A

CLIENT: NetworkRail

DESIGNER: NetworkRail Engineering Services, Part of Route Services

York I.C.C. Leeman Road, York, YO26 4ZD
Tel: 033 085 49683 Web: www.networkrail.co.uk

PROJECT :

WHITWORTH STREET WEST
ARCH FRONTAGE
ARWORK PROPOSAL

DRAWING TITLE :

ELEVATION
EXISTING AND PROPOSED

DESIGNED	K.DONOHUE	SIGNED K.DONOHUE	DATE 16.04.26
DRAWN	K.DONOHUE	SIGNED K.DONOHUE	DATE 16.04.26
CHECKED	S.PARKER	SIGNED S.PARKER	DATE 16.04.26
APPROVED	S.PARKER	SIGNED S.PARKER	DATE 16.04.26

SCALE (@ A1 SHEET SIZE = 841 x 594): 1:100 | ELR: N/A | MILEAGE: N/A

DRAWING NUMBER: NR-WHIT.ST.WEST-ELEVATION-002 | REVISION: P01

CAD TEMPLATE : ESDD-YORK-A1-v1.0.dwt