
A3
ORIGINAL
PLOT SIZE

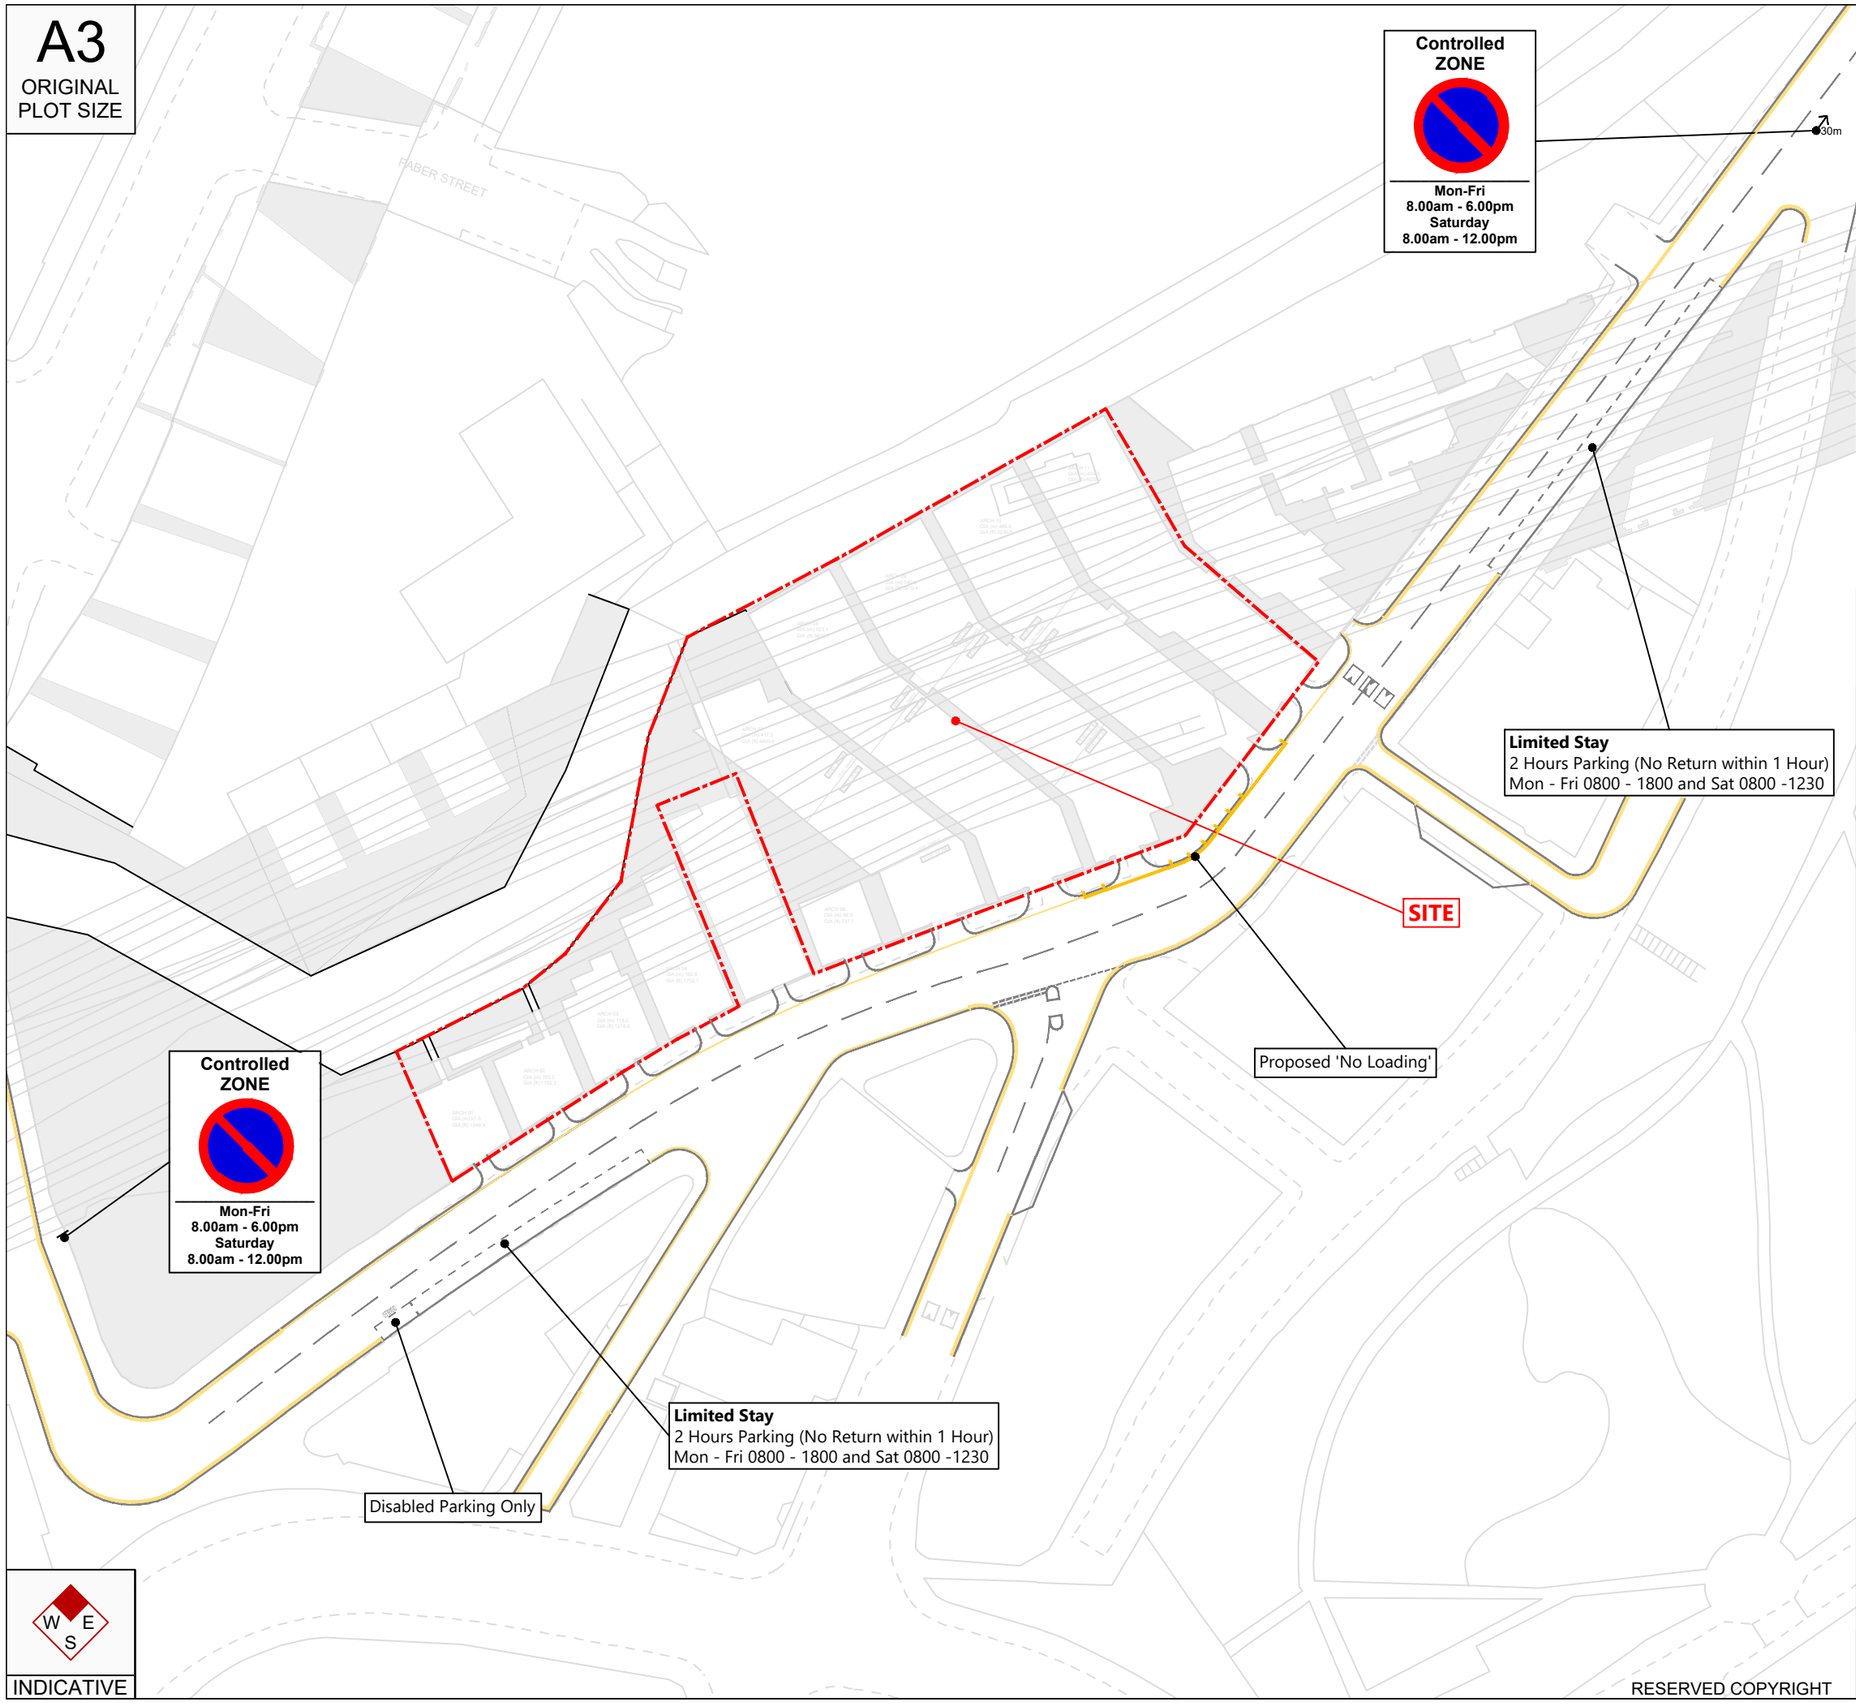

W E S

INDICATIVE

RESERVED COPYRIGHT

Reproduced from Ordnance Survey Superplan Data with the permission of The Controller of His Majesty's Stationery Office. Crown Copyright - Licence No. AL100034021

NOTES:
1. Parking restrictions based on Desktop Review undertaken January 2023.
2. Indicative un-surveyed road markings.
3. Based on mapping provided by Stephen George + Partners LLP
4. Based on Dantzic Street Development Plans: 'GA-SHEET_1_OF_2-1593162' & 'GA-_SHEET_2_OF_2-1593159'

= Site Boundary
= Existing Kerb
= Existing White lining
= Existing Yellow Lining
= Proposed Yellow Lining

Rev	Date	Details	Drawn by	Checked by	Approved by
A	24/05/23	Updated Road Lining	TS	GDG	GDG

Bristol
Cambridge
London
Oxford
Welwyn Garden City

Transport Planning Associates

1 Giltspur Street
London
EC1A 9DD
020 7119 1155
www.tpa.uk.com

CLIENT:
THE ARCH COMPANY PROPERTIES LTD

PROJECT:
CORPORATION STREET, MANCHESTER

TITLE:
LOCAL PARKING RESTRICTIONS

STATUS:
FOR INFORMATION

SCALE:	DATE:	DRAWN:	CHECKED:	APPROVED:
1:750	04/01/23	TS	TW	GDG

JOB NO:	DRAWING NO:	REVISION:
2209-029	SK01	A