
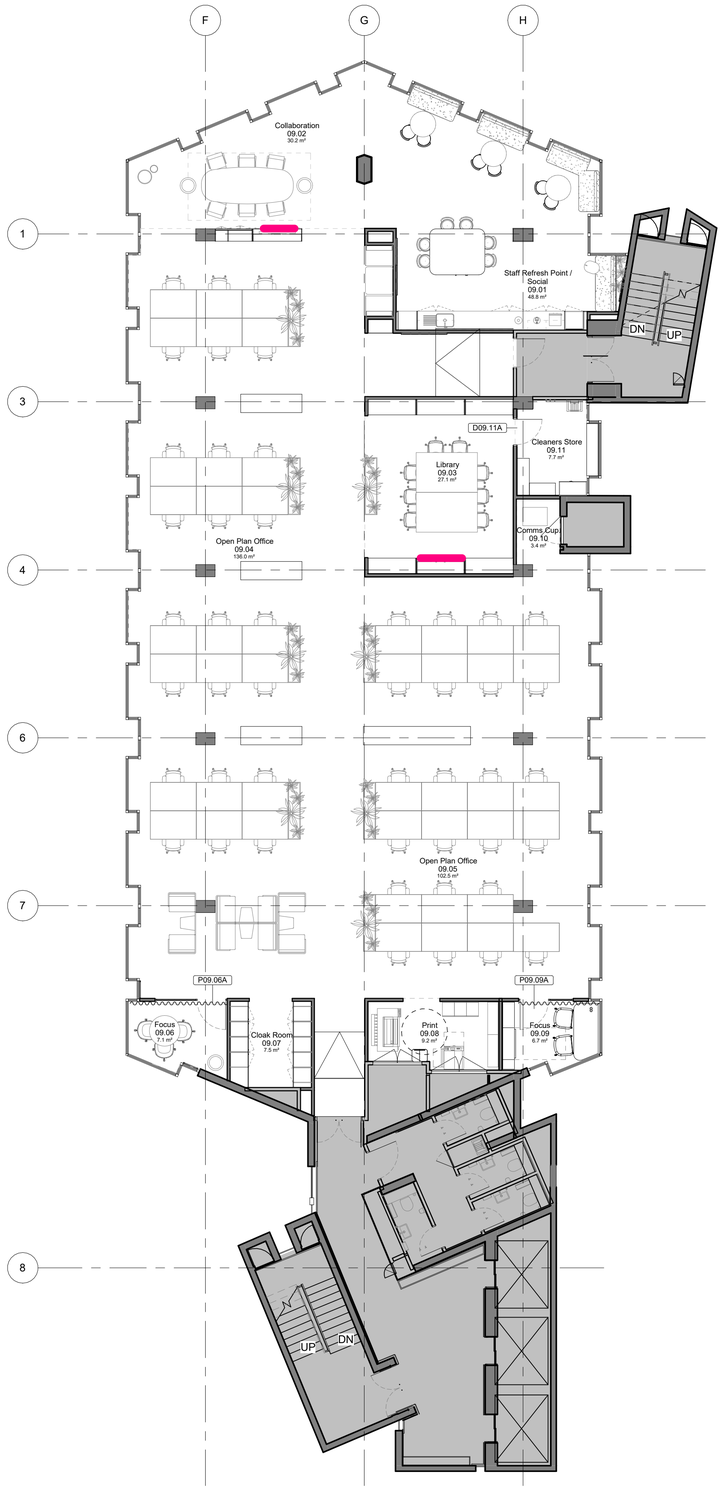


1 20200 **Level 09 Proposed General Arrangement Plan**
1 : 100

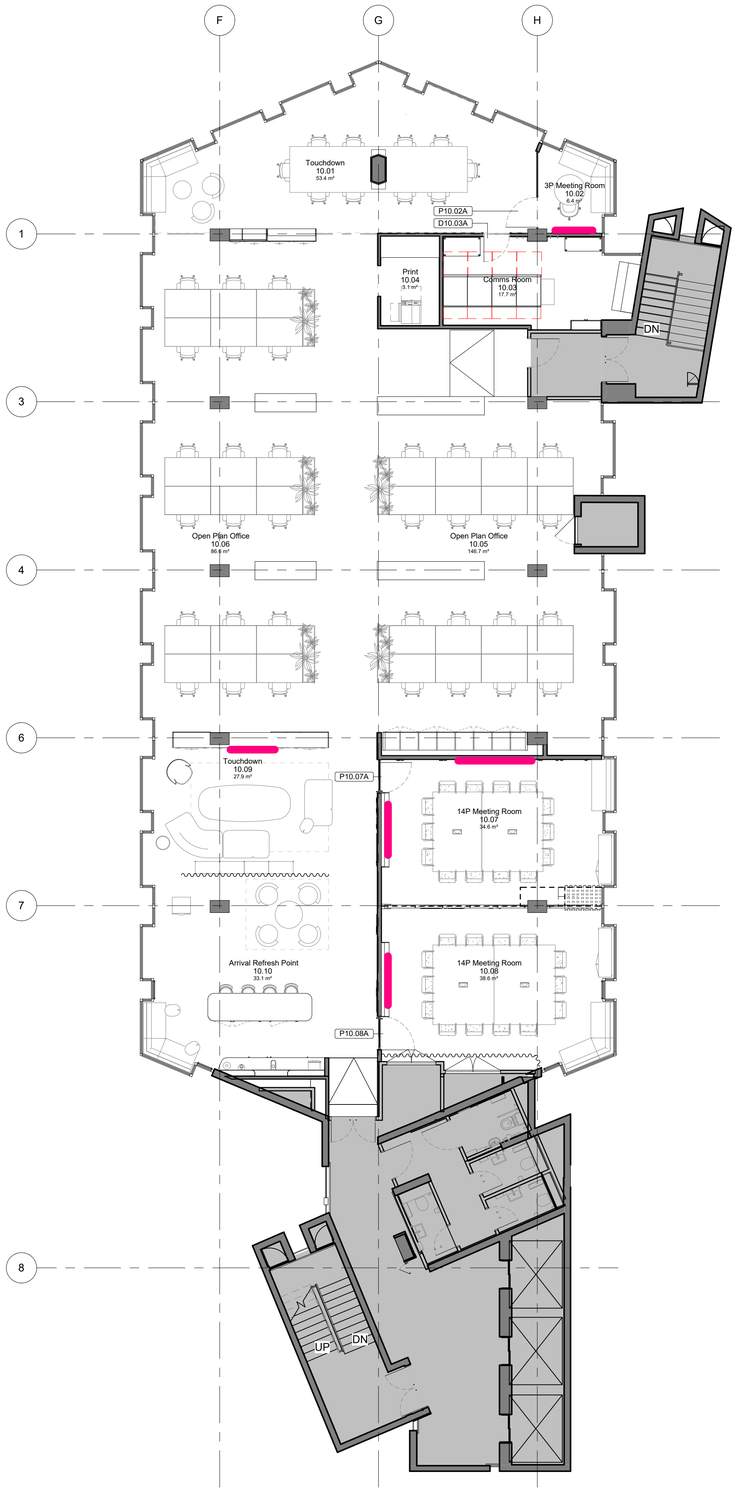

2 20200 **Level 10 Proposed General Arrangement Plan**
1 : 100

A1

© COPYRIGHT
The copyright in this drawing is vested in ID:SR and no license or assignment of any kind has been, or is, granted to any third party whether by provision of copies or originals or otherwise unless agreed in writing.

DO NOT SCALE FROM THIS DRAWING
The contractor shall check and verify all dimensions on site and report any discrepancies in writing to ID:SR before proceeding work

FOR ELECTRONIC DATA ISSUE
Electronic Data / drawings are issued as "read only" and should not be interrogated for measurement. All dimensions and levels should read, only from those values stated in text on the drawing.

NOTES

AREAS NOT IN SCOPE

AV Screen Location

REVISIONS

REV.	DATE	AMENDMENT
P01	05/01/2026	First Issue
P02	30/03/2026	Stage 4 Issue
P03	17/04/2026	Updated and issued as part of Listed Building Consent

KEYPLAN

CLIENT
Sheppard Robson LLP

ID:SR

77 Parkway Camden Town London NW1 7PU
T: +44 (0)20 7504 1700 E: enquiries@sheppardrobson.com

PROJECT
Manchester Office Relocation - Pall Mall

SCALE@A1	DATE	ORIGINATOR	CHECKED	AUTHORISED
As indicated	**17/04/2026**	**OSW**	**AB**	**ML**

DESCRIPTION
Proposed
Level 09 & 10 General Arrangement Plan

STAGE
Stage 4

STATUS	PURPOSE FOR ISSUE	SR NO.
S2	**Planning**	**10157**

DRAWING NO.	REV.
10157-IDSR-XX-ZZ-DR-I-20200	**P03**