

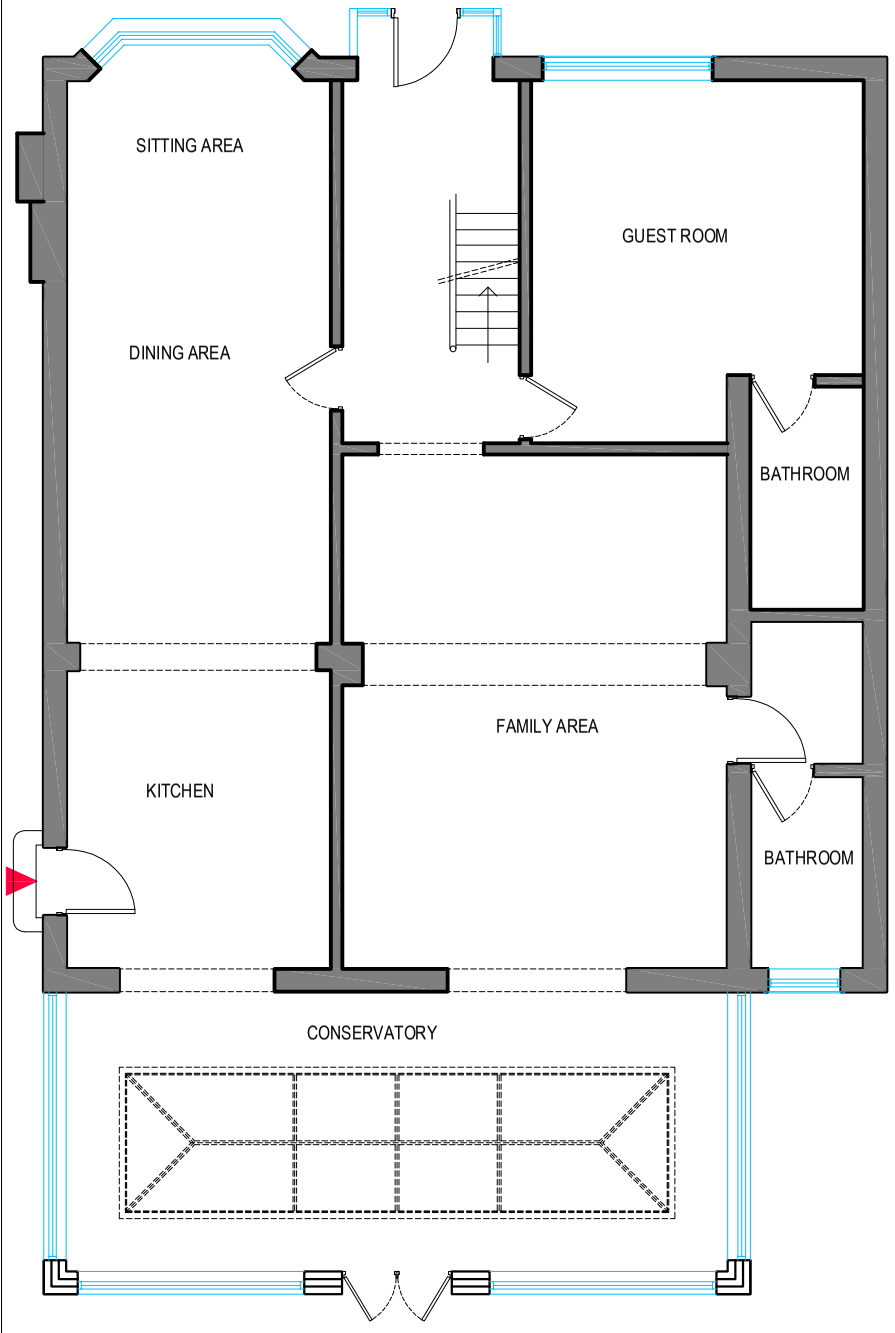


EXISTING GROUND FLOOR

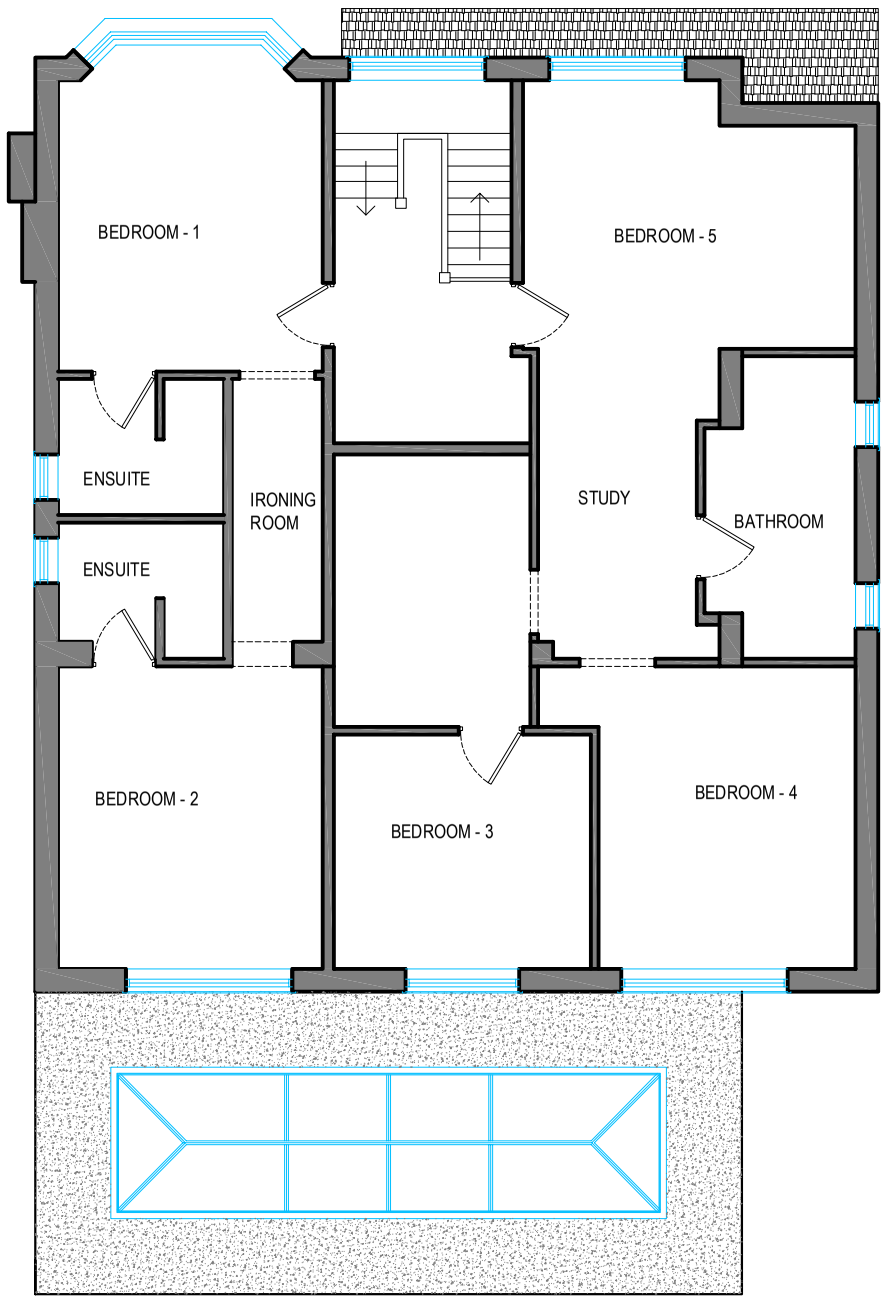

EXISTING FIRST FLOOR

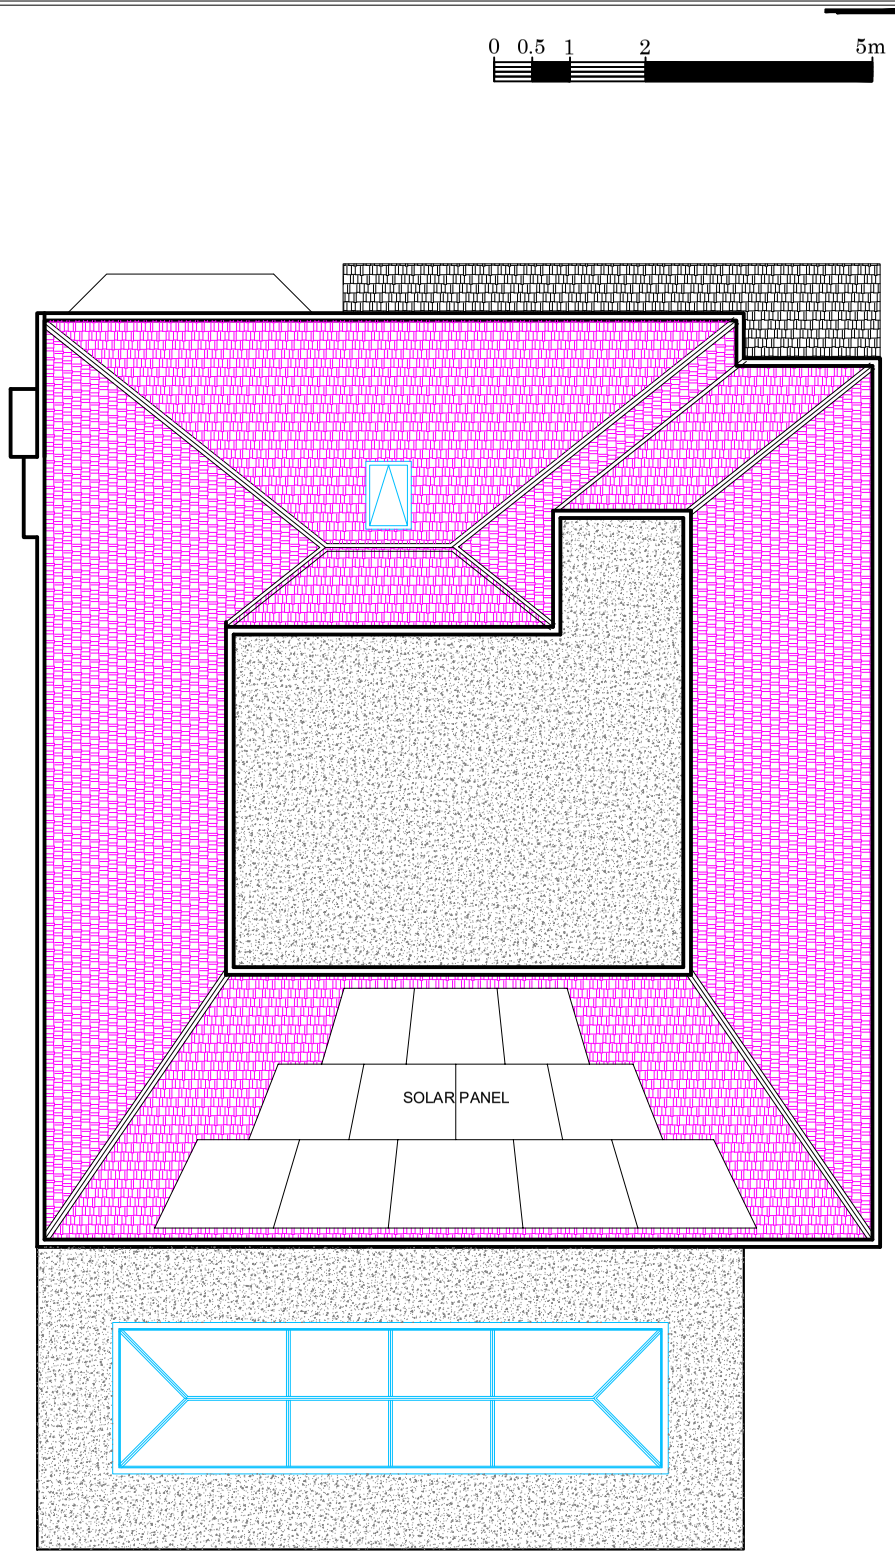

EXISTING TOP VIEW

AMEX
CONSTRUCTION AND DEVELOPMENT LIMITED
Company No.:16001342
17 Hawthorne Avenue,
alhanooti23@hotmail.com
T +44 7449397233

STANDARD FOR SHEET NUMBERING

discipline		type of drawing	
G	GENERAL	0	General
V	SURVEY/MAPPING	1	Plans
L	LANDSCAPE	2	Elevations
A	ARCHITECTURAL	3	Sections
I	INTERIORS	4	Large Scale Views
S	STRUCTURAL	5	Details
M	MECHANICAL	6	schedules & Diagrams
P	DRAINAGE/PLUMPING	7	User Defined
F	FIRE PROTECTION	8	User Defined
E	ELECTRICAL	9	3D Representations
X	OTHER DISCIPLINES		
Z	SHOP DRAWINGS		

serial numbers the final two digits from (01 to 99) represent the drawing serial numbers

No.	Revision	Date	D	C
1–	Client permission	01–2026		–01
2–	Building permission	02–2026		–02
3–				–03

Notes:

Client:
Mr Shahid Shafiq

Location:
67 wilbraham road,
Manchester
M14 7DN

Job Title:
REAR SIDE
FIRST FLOOR EXTENSION

Drg. Title :
Ground, First Floors & Top View
Existing Layout

Scale : 1 / 100 @ A3
Drawn by : AYM.
Date : April 2026
Checked by :
Drg. No : A101e