
Location Plan

Site Address: **Tesco Express, 132-134, Burton Road, Manchester, M20 1JQ**

PlanningPortal

Date Produced: **22-Apr-2026**

Scale: **1:1250 @A4**

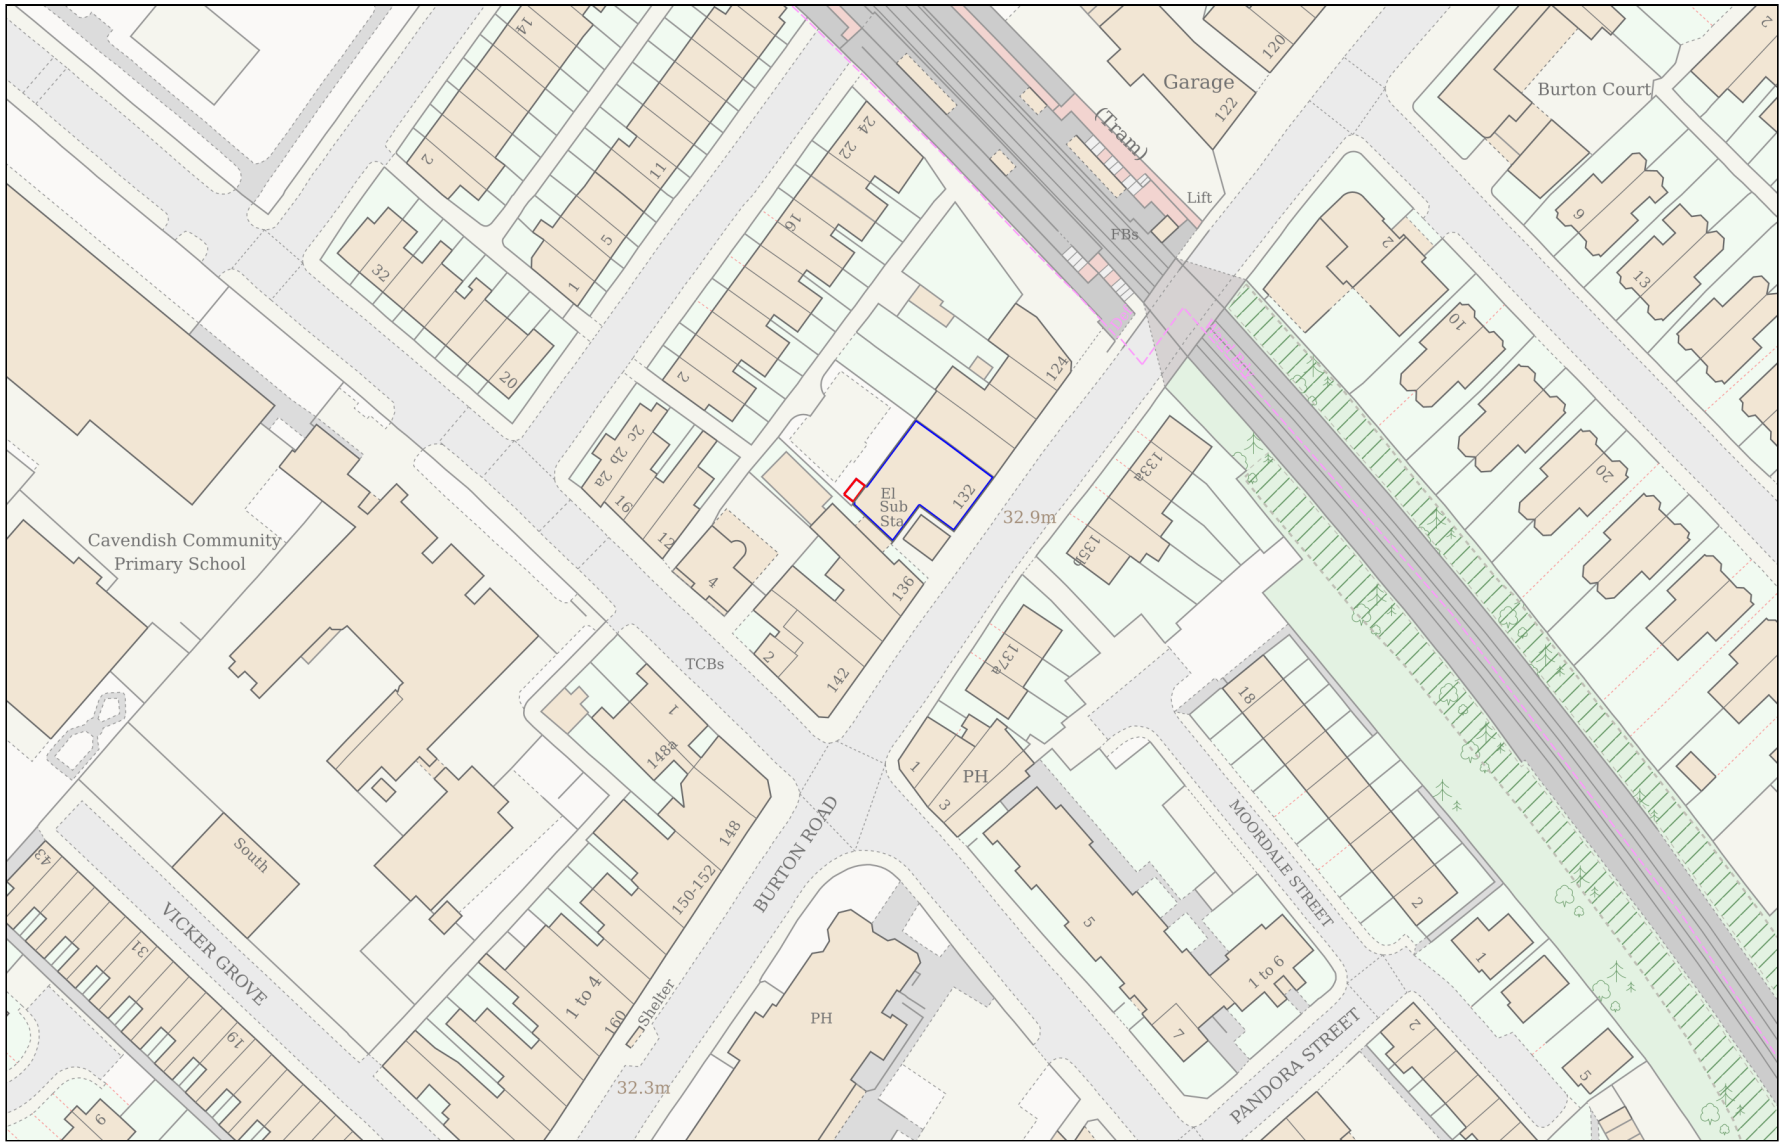

0 50

Metres

Planning Portal Reference: **PP-14877998v1**

Powered By TerraQuest

© Crown copyright and database rights 2026 OS 100042766