
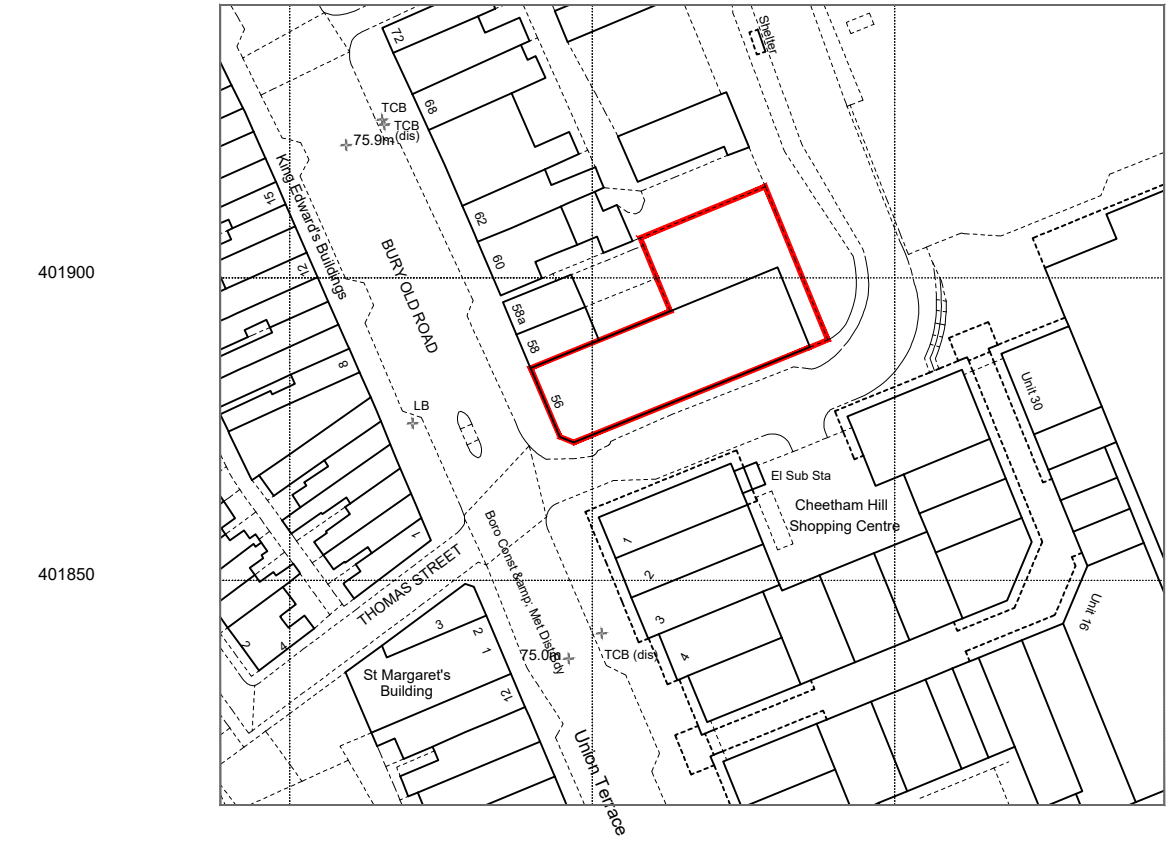


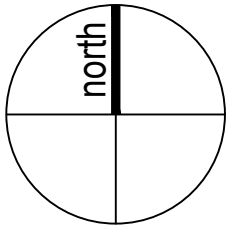

Rev	Ammendment	Date
–	–	–

NK ARCHITECTS

t 0161 8501045
m 07814 024033
e nadir@nk-architects.com
w www.nk-architects.com

PROJECT:
SUB-DIVISION OF EXISTING COMMERCIAL UNIT TO CREATE 3 SELF CONTAINED COMMERCIAL UNITS ON GROUND FLOOR, AND 1 UNIT ON FIRST FLOOR - WITHIN USE CLASS 'E'

ADDRESS:
56 BURY OLD ROAD,
CHEETHAM HILL, MANCHESTER

DRG:
SITE LOCATION PLAN

DRG STATUS:
PLANNING SUBMISSION

DATE: April 2026
SCALE: 1:1250
SIZE: A4
DRAWN: ANK
CHECKED: ANK
DRG NO: 659.00

COPYRIGHT © 2007 NK ARCHITECTS (MCR) LIMITED. ALL RIGHTS RESERVED. REFER TO DIMENSIONS AND DO NOT SCALE.