
THIS DRAWING IS CONFIDENTIAL AND IS THE PROPERTY OF D. R. DESIGN LLP IT MUST NOT BE DISCLOSED TO A THIRD PARTY COPIED OR LENT WITHOUT WRITTEN CONSENT

## NOTES

1. ALL LUMINAIRES WITHIN APARTMENTS SHALL BE COMPLETE WITH DIMMABLE DRIVERS.
2. ALL LIGHTING CIRCUITS WITHIN APARTMENTS SHALL BE COMPLETE WITH DIMMER SWITCHES.
3. LUMINAIRE MANUFACTURER TO ENSURE THAT ALL DIMMER SWITCHES ARE COMPATIBLE WITH LED LAMPS.

## LEGEND

- A — F TYPE DOWNLIGHT IP65 760LM 8W 4000K DIMMABLE DRIVER
- B — 1500LM 15W 4000K STANDARD DRIVER
- BE — 1500LM 15W 4000K EMERGENCY DRIVER
- B1 — 2000LM 22W 4000K STANDARD DRIVER
- B1E — 2000LM 22W 4000K EMERGENCY DRIVER
- C — BULKHEAD IP65 317mm 2100LM 24W 4000K STANDARD DRIVER
- CE — BULKHEAD IP65 317mm 2100LM 24W 4000K EMERGENCY DRIVER
- D — SINGLE IP65 1540mm 3400LM 24W 4000K STANDARD DRIVER
- DE — SINGLE IP65 1540mm 3400LM 24W 4000K 3HR EMERGENCY PACK
- F — PENDANT LIGHT FITTING (LOW ENERGY)
- EXIT — ILLUMINATED EMERGENCY EXIT SIGN WITH ARROW LEGEND
- 'n' — SINGLE GANG LIGHT SWITCH 'n' DENOTES GANG
- 'n' — 2 WAY LIGHT SWITCH 'n' DENOTES GANG
- k — KEYSWITCH & CONTACTOR TO CONTROL LANDLORDS AREA CLEANERS SOCKET RING MAIN
- VU — VANITY UNIT LIGHTING SUPPLIED FROM BATHROOM LIGHTING CIRCUIT
- PIR — CEILING MOUNTED PIR DETECTOR
- MICROWAVE SWITCH FOR CORRIDOR LIGHTING

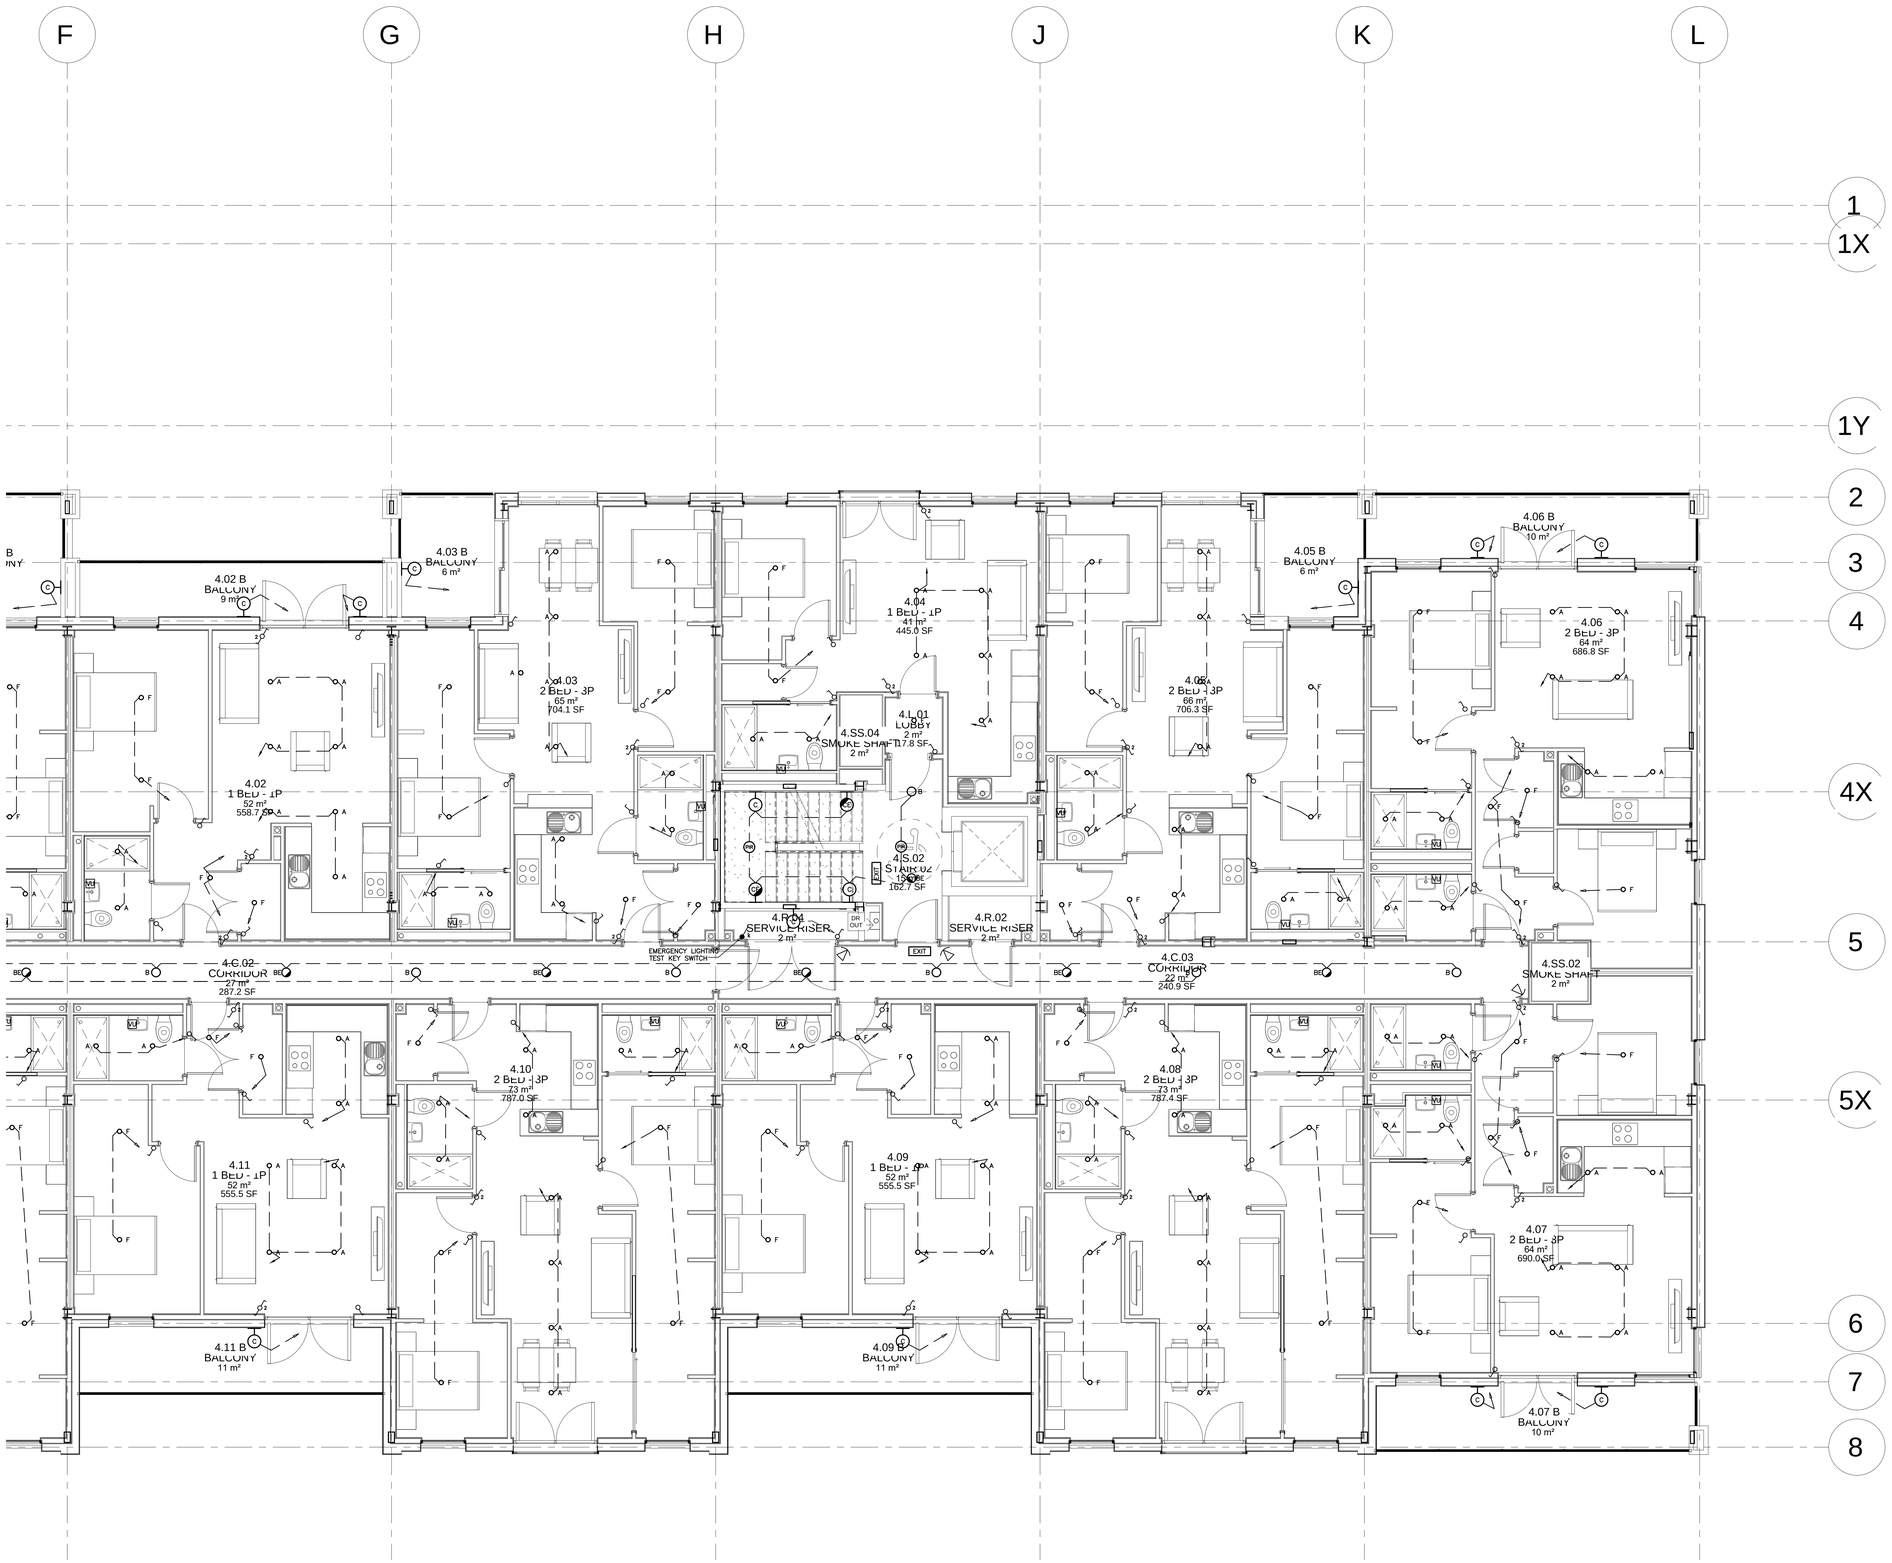


FOR CONTINUATION SEE DRAWING No M2215-63-E-04-01

| REV | REVISION | DATE | DRAWN | CHK |
|---|---|---|---|---|
| C1 | CONSTRUCTION ISSUE | NOV 24 | DRD | SD |
| T1 | TENDER ISSUE | AUG 21 | DRD | SD |
| P2 | AMENDED IN ACCORDANCE WITH REVISED ARCHITECTS LAYOUT | JUN 21 | DRD | SD |
| P1 | PRELIMINARY ISSUE | FEB 21 | DRD | SD |

CLIENT: MPH ANCOATS LIMITED

PROJECT: RESIDENTIAL DEVELOPMENT
OSBORNE YARD
OLDHAM ROAD

DRAWING TITLE: FOURTH FLOOR
LIGHTING AND EMERGENCY LIGHTING
Sheet 2 of 2

DR DESIGN LLP
ENGINEERING - DESIGN - CONSULTANTS
5th FLOOR, IMPERIAL COURT,
BUILDING 2, EXCHANGE QUAY,
MANCHESTER, M5 3EB
Tel: 0161-457-2430 Fax: 0161-457-2001
e-mail: enquiries@dr-design.co.uk
web: www.dr-design.co.uk

| | | | |
|---|---|---|---|
| DATE | FEB 2021 | SCALE | 1:50 |
| DRAWN | DRD | | ORIGINAL DRAWING SIZE A0 |
| CHECKED | SD | DRAWING NUMBER | M2215-63-E-04-02 C1 |