
All dimensions shall be verified by the Contractor(s) on site prior to work commencing and relevant orders being placed. Do not scale from this drawing and only work to written dimensions. Any discrepancies to be brought to the attention of the Contract Administrator for instructions prior to proceeding.

DRAWING STATUS: STAGE 3

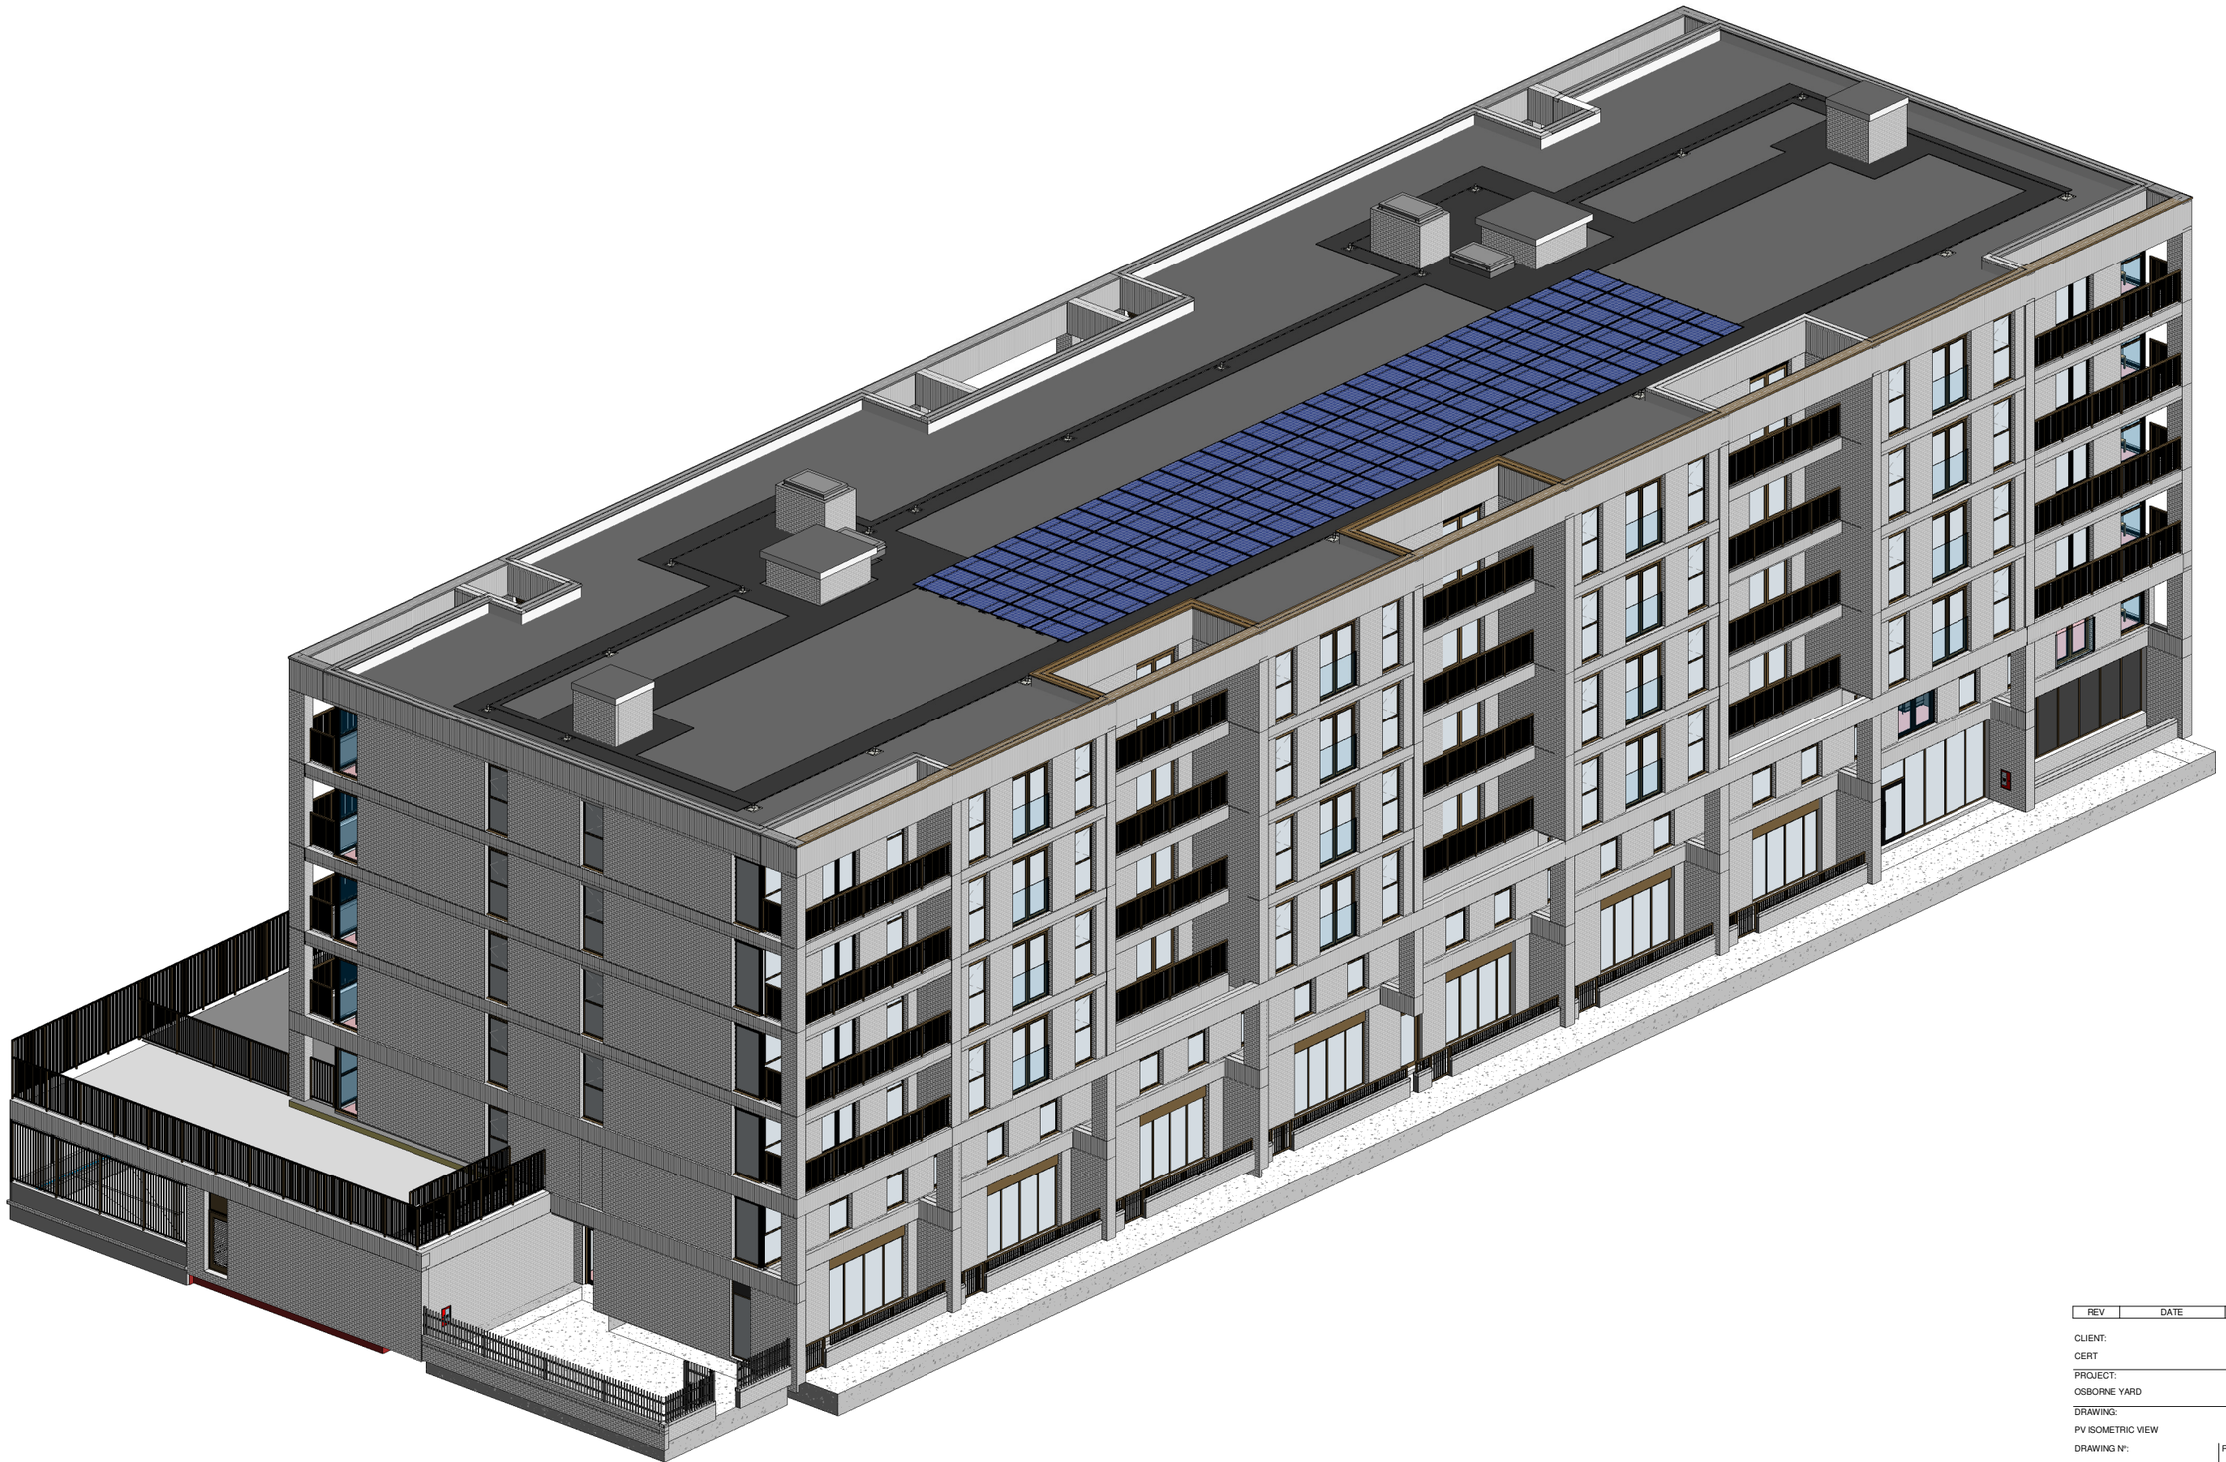

PV - ISOMETRIC VIEW

REV	DATE	COMMENT

CLIENT:
CERT

PROJECT:
OSBORNE YARD

DRAWING:
PV ISOMETRIC VIEW

DRAWING N°:	REV:	STATUS:	SCALE:	CHECKED:	DRAWN:
2075-ABWA-ZZ-ZZ-DR-A-(95)-0002				GW	GW
			SHEET: A3	DATE: 26.01.2026	

AUDEREBW ARCHITECTS