
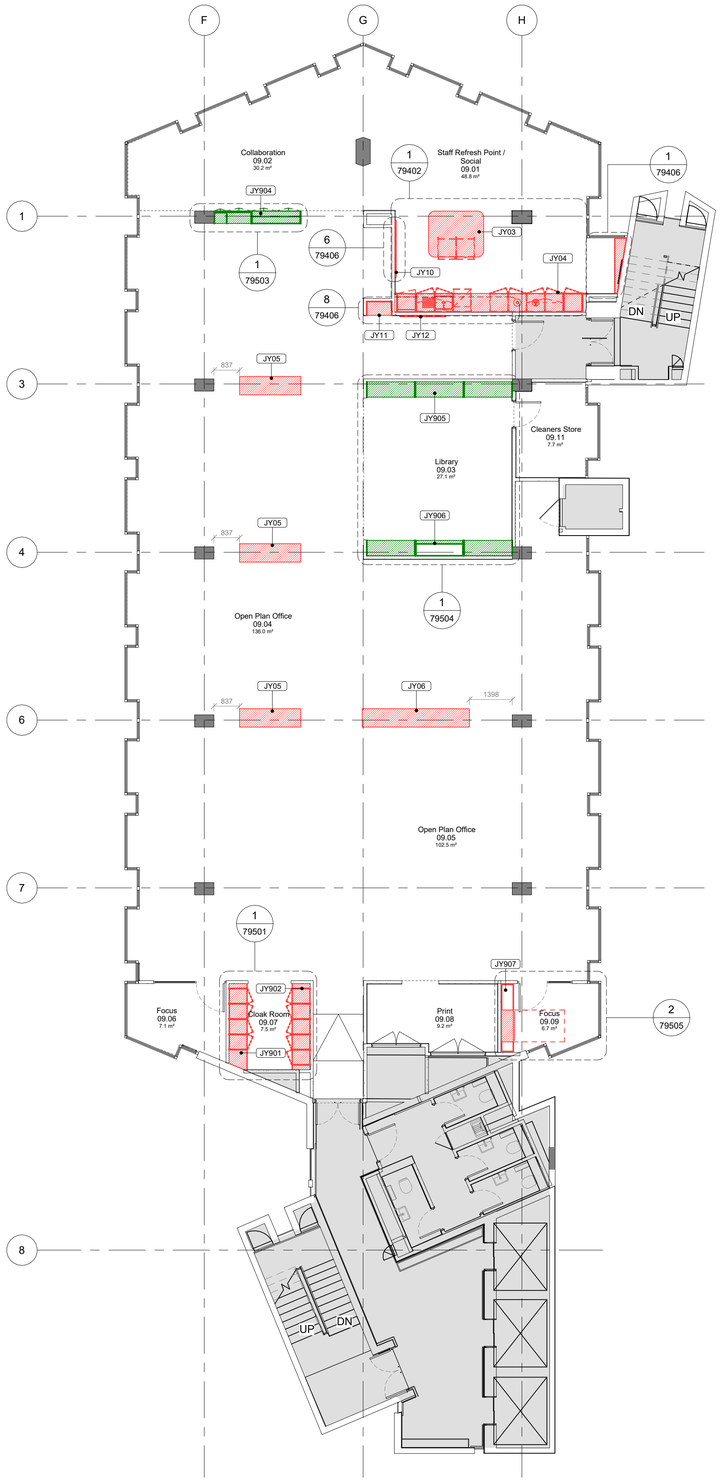


1 79200 **Level 09 - Joinery Scoping Plan**
1 : 100

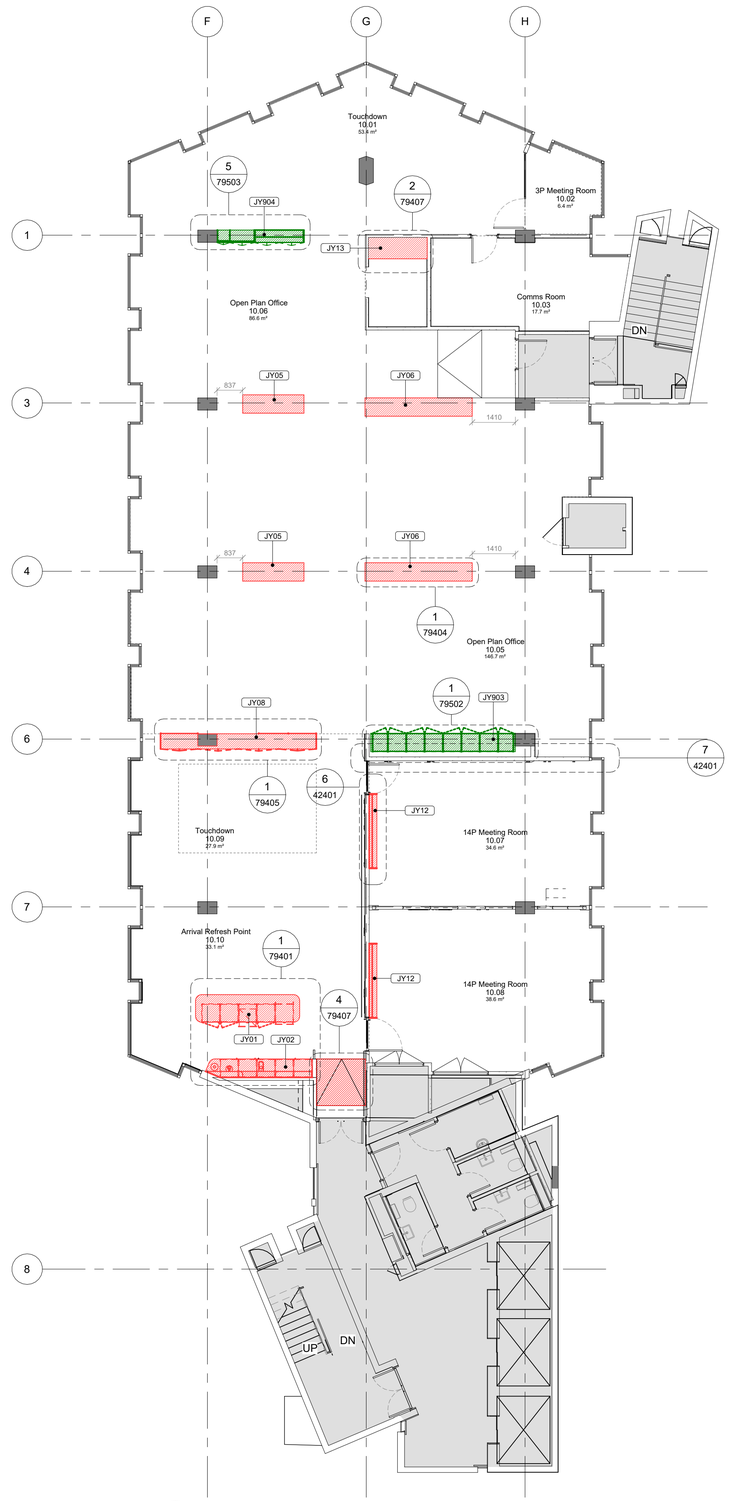

2 79200 **Level 10 - Joinery Scoping Plan**
1 : 100

79 Series
Joinery

Joinery
Refer to 794XX series for more information

Customised Furniture
Refer to 795XX series for more information

A1

© COPYRIGHT
The copyright in this drawing is vested in ID:SR and no license or assignment of any kind has been, or is, granted to any third party whether by provision of copies or originals or otherwise unless agreed in writing.

DO NOT SCALE FROM THIS DRAWING
The contractor shall check and verify all dimensions on site and report any discrepancies in writing to ID:SR before proceeding work

FOR ELECTRONIC DATA ISSUE
Electronic Data / drawings are issued as "read only" and should not be interrogated for measurement. All dimensions and levels should read, only from those values stated in text on the drawing.

NOTES

AREAS NOT IN SCOPE

NOTES:

- Refer to 222XX series for Internal Walls Scoping
- Refer to 223XX series for Internal Walls Setting Out
- Refer to 292XX series for Fire Strategy
- Refer to 794XX & 5XX series for Joinery Layouts (Plans/Elevations/Sections/3D)
- Refer to 799XX series for schedules
- Refer to 7992X series for joinery finishes schedules
- Refer to 7995X series for joinery fixtures schedules

To be read in conjunction with:
- NBS Specification
- Fire consultant's report
- Acoustic consultants report
- IT/AV consultants information

- All dimensions to be checked on site and any discrepancies to be highlighted prior to construction

TYPE CODE EXPLANATION:

Type

JYXXX

Package Identifier: Joinery

Secondary Letter Variations

XXX - Joinery
9XX - Customised Furniture

REVISIONS

REV.	DATE	AMENDMENT
P01	30/03/2026	First Issue
P02	07/04/2026	Tender Adendum
P03	17/04/2026	Updated and issued as part of Listed Building Consent

KEYPLAN

CLIENT
Sheppard Robson LLP

ID:SR

77 Parkway Camden Town London NW1 7PU
T: +44 (0)20 7504 1700 E: enquiries@sheppardrobson.com

PROJECT
Manchester Office Relocation - Pall Mall

SCALE@A1	DATE	ORIGINATOR	CHECKED	AUTHORISED
As indicated	17/04/2026	OSW	AB	ML

DESCRIPTION
Joinery
Level 09 & 10 Plan
Scoping

STAGE
Stage 4

STATUS	PURPOSE FOR ISSUE	SR NO.
S2	Planning	10157

DRAWING NO. **10157-IDSR-XX-ZZ-DR-I-79200** REV. **P03**