
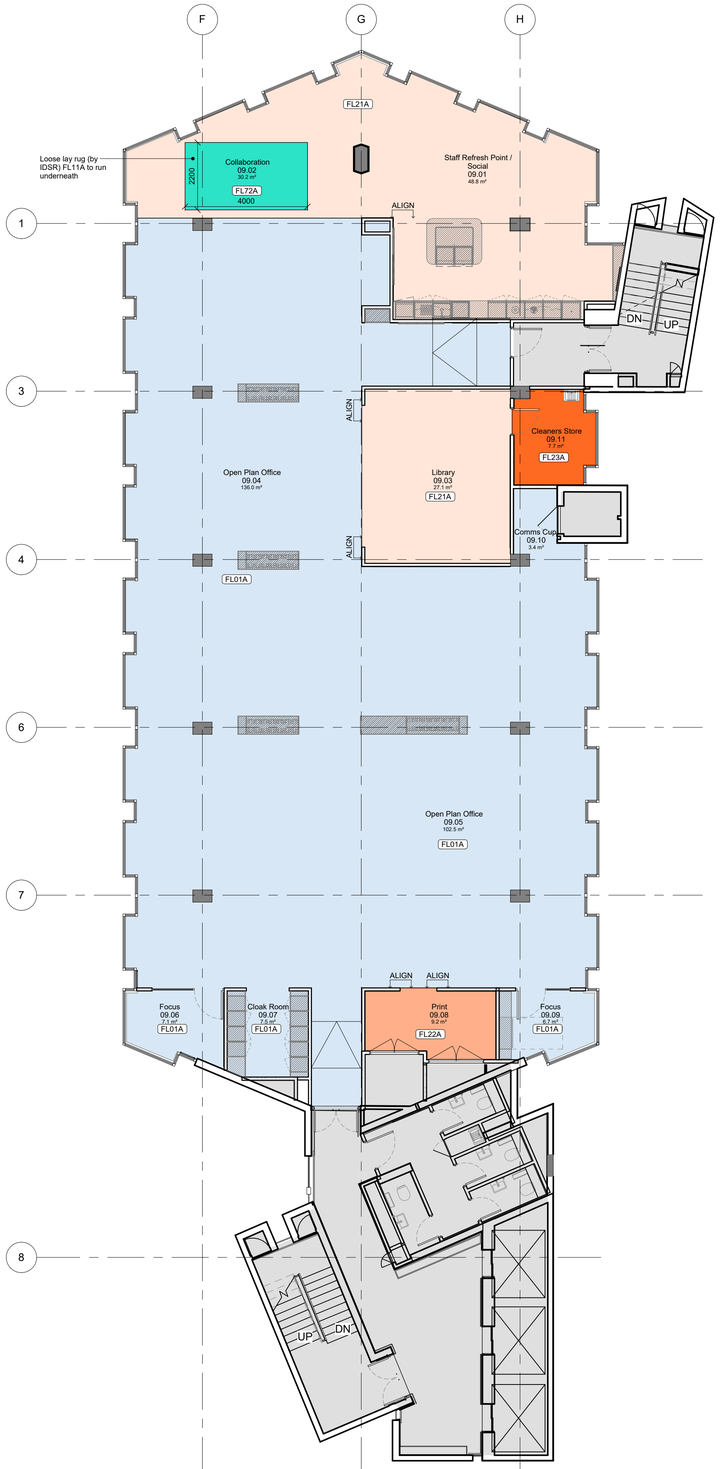


2 43200 **Floor Finishes Plan - Level 09**
1 : 100

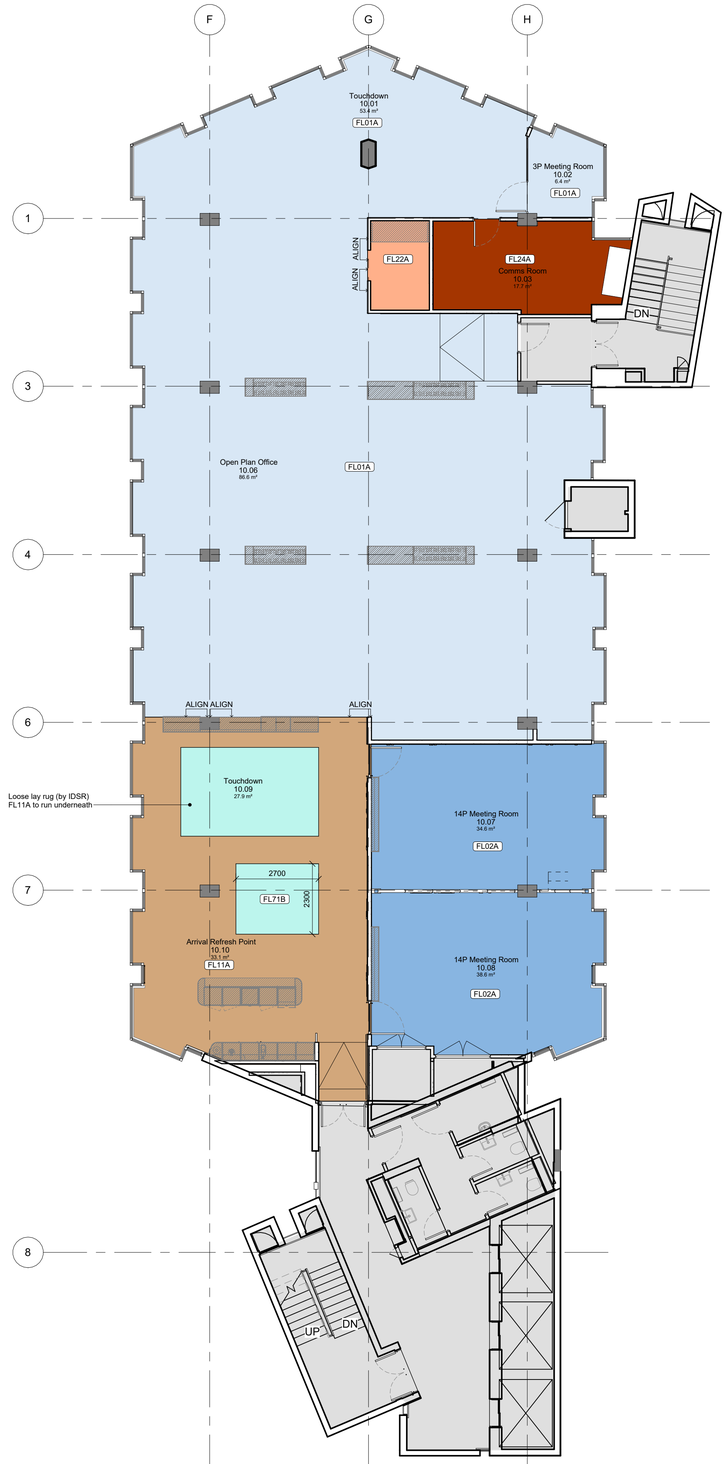

3 43200 **Floor Finishes Plan - Level 10**
1 : 100

43 Series
Floor Finishes

Carpet Systems
Carpet tile / Broadloom carpets

- **FL01A** Carpet Tile
- **FL02A** Carpet Tile

Timber Products
Solid timber / Engineered Timber / Parquet Flooring

- **FL11A** Engineered Timber Floor

Resilient Flooring
Vinyl / Rubber / Cork

- **FL21A** Woven Vinyl - Sheet
- **FL22A** Marmoleum Lino Sheet
- **FL23A** Safety Floor
- **FL24A** Anti-Static Vinyl

Other

- Joinery — Refer to 79 series for more information
- **FL71A** Loose lay rug
- **FL71B** Loose lay rug
- **FL72A** Loose lay rug

A1

© COPYRIGHT
The copyright in this drawing is vested in ID:SR and no license or assignment of any kind has been, or is, granted to any third party whether by provision of copies or originals or otherwise unless agreed in writing.

DO NOT SCALE FROM THIS DRAWING
The contractor shall check and verify all dimensions on site and report any discrepancies in writing to ID:SR before proceeding work

FOR ELECTRONIC DATA ISSUE
Electronic Data / drawings are issued as "read only" and should not be interrogated for measurement. All dimensions and levels should read, only from those values stated in text on the drawing.

NOTES

AREAS NOT IN SCOPE

NOTES:

- Refer to 433XX series for Setting Out
- Refer to 436XX series for Details
- Refer to 439XX series for Schedules

To be read in conjunction with:

- NBS Specification
- Fire consultant's report
- Acoustic consultants report
- MEP consultants information

- All dimensions to be checked on site and any discrepancies to be highlighted prior to construction
- Floor services locations subject to further co-ordination with services engineers
- Allow for floor finishes underneath joinery elements as per drawings unless otherwise noted
- All floor finishes to be installed flush/levelled.

FLOOR FINISH CODES:

- FL01-10 Carpet Products
- FL11-20 Timber Products
- FL21-30 Resilient Flooring
- FL31-40 Stone/Ceramics
- FL41-50 In-Situ
- FL51-60 Matting
- FL61-70 Resin/Paints
- FL71-80 Inset Rugs
- FL81-90 Basebuild/Existing

TYPE CODE EXPLANATION:

Type
FLXXA
Package Identifier: Floor Finishes
Secondary Letter Variations in colour/stain

REVISIONS

REV.	DATE	AMENDMENT
P01	05/01/2026	First Issue
P02	30/03/2026	Stage 4 Issue
P03	17/04/2026	Updated and issued as part of Listed Building Consent

KEYPLAN

CLIENT
Sheppard Robson LLP

ID:SR

77 Parkway Camden Town London NW1 7PU
T: +44 (0)20 7504 1700 E: enquiries@sheppardrobson.com

PROJECT
Manchester Office Relocation - Pall Mall

SCALE@A1	DATE	ORIGINATOR	CHECKED	AUTHORISED
As indicated	17/04/2026	OSW	AB	ML

DESCRIPTION
Floor Finishes
Level 09 & 10 Plan
Scoping

STAGE
Stage 4

STATUS	PURPOSE FOR ISSUE	SR NO.
S2	Planning	10157

DRAWING NO. **10157-IDSR-XX-ZZ-DR-I-43200** REV. **P03**