All These drawings are for the purpose of achieving local authority planning and building regulations plans approval only and should not be used as a working drawings for building construction. These design drawings must be read in conjunction with structural engineers design, drawings and calculations.

N



Location plan Scale 1:1250



Site Plan Scale 1:500

Location & site plan @A3

ARCHITECTURE
www.m1architecture.co.uk
T:0161 327 2011
M:07506237914


House extension
526 Claremont Road M14 5XL

2189


01.

All rights reserved. © Crown copyright 2011. These plans & specifications are the property of M1 Architecture, and shall not be re-printed, reproduced, modified in whole or part without written consent, nor shall any building or structure be constructed in accordance with such plans or specifications thereof without written consent.

All These drawings are for the purpose of achieving local authority planning and building regulations plans approval only and should not be used as a working drawings for building construction. These design drawings must be read in conjunction with structural engineers design, drawings and calculations.

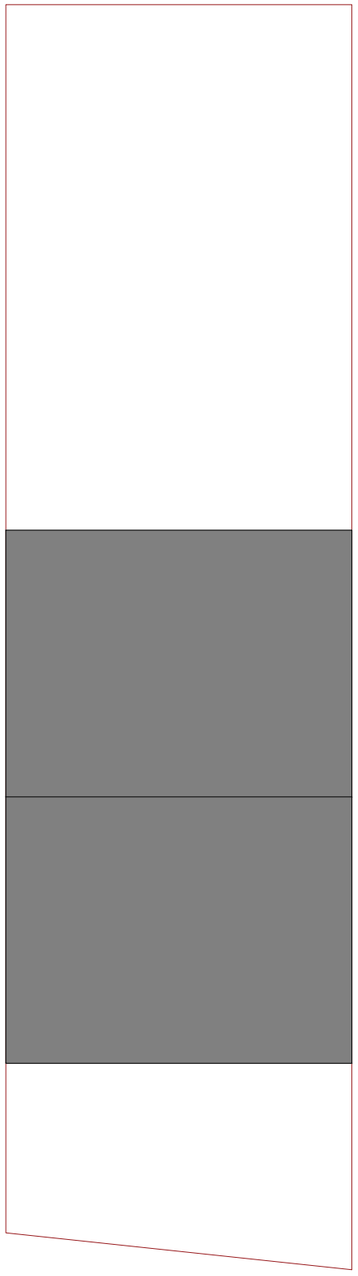

Existing Site Plan

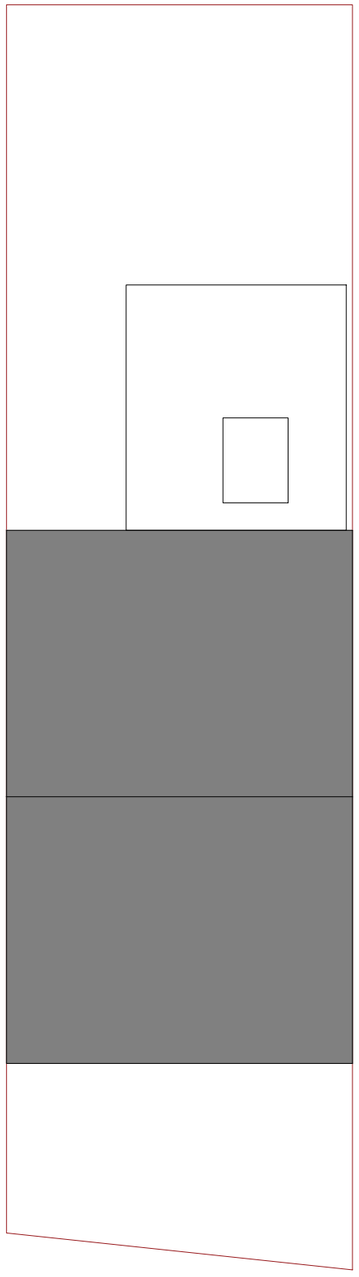

Proposed Site Plan

Site Plan 1:200@A3

Existing Proposed

M1 ARCHITECTURE
www.m1architecture.co.uk
T:0161 327 2011
M:07506237914

House extension


526 Claremont Road M14 5XL

2189


02.

All rights reserved. © Crown copyright 2011. These plans & specifications are the property of M1 Architecture, and shall not be re-printed, reproduced, modified in whole or part without written consent, nor shall any building or structure be constructed in accordance with such plans or specifications thereof without written consent.


All These drawings are for the purpose of achieving local authority planning and building regulations plans approval only and should not be used as a working drawings for building construction. These design drawings must be read in conjunction with structural engineers design, drawings and calculations.

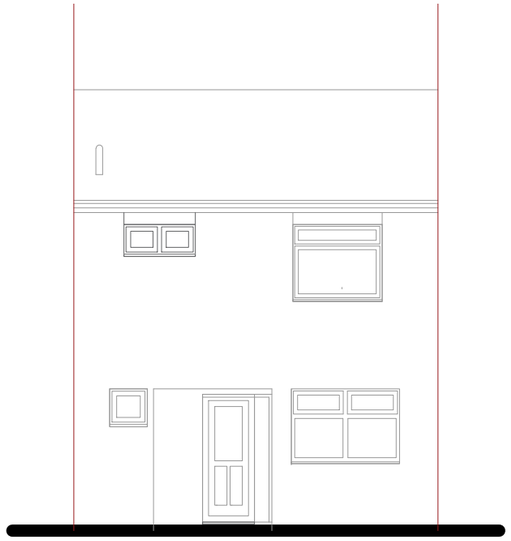


Front Elevation

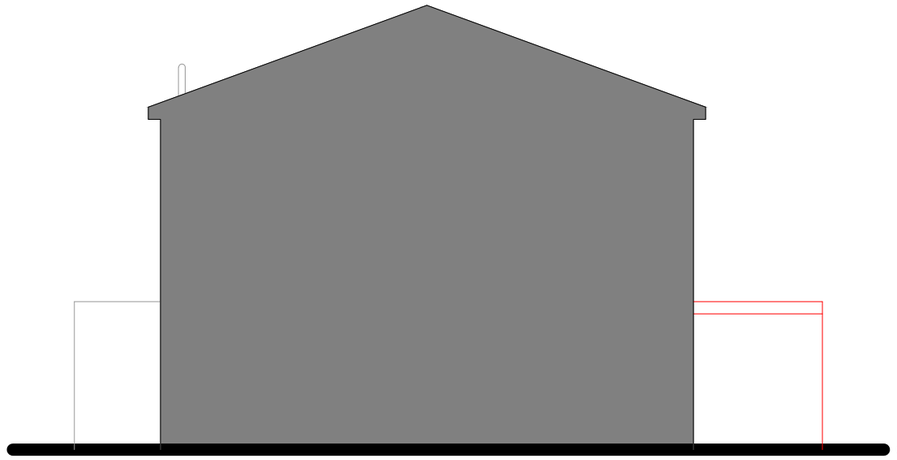


Side Elevation

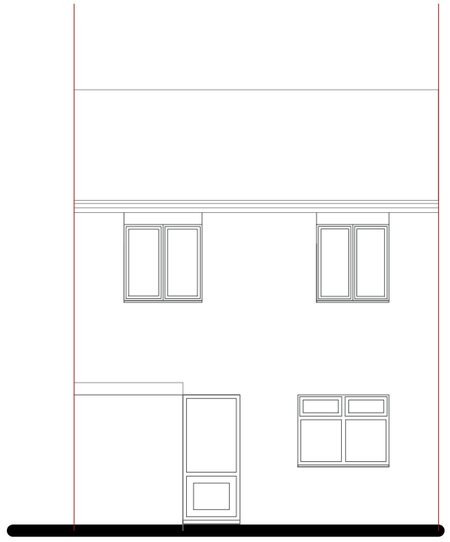


Rear Elevation

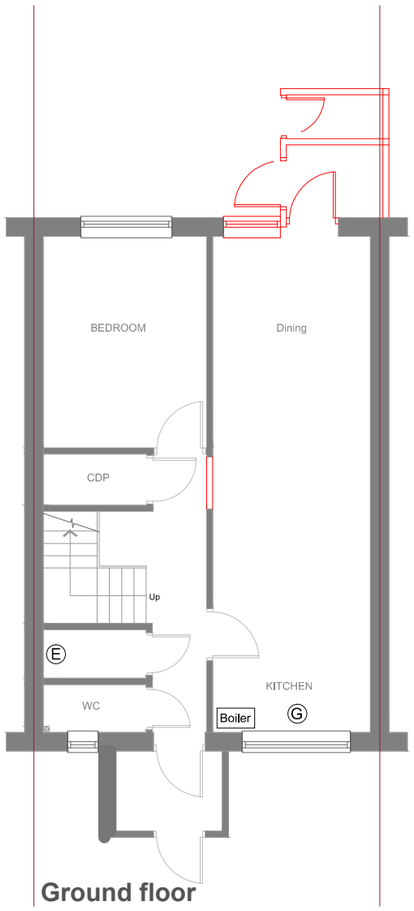

Ground floor

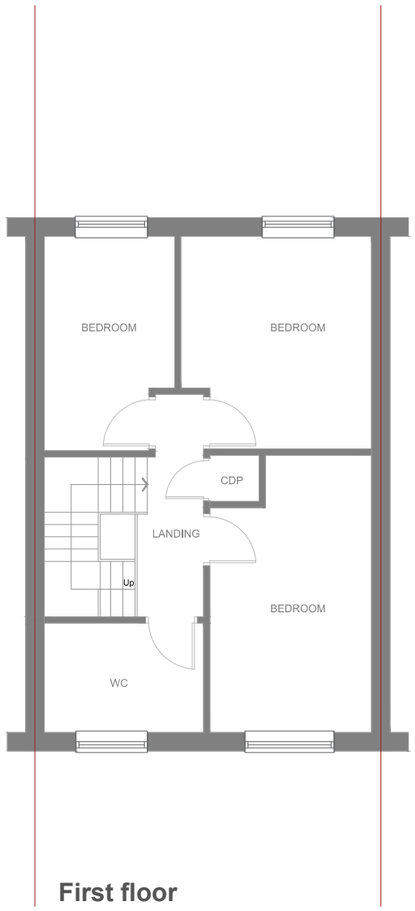

First floor

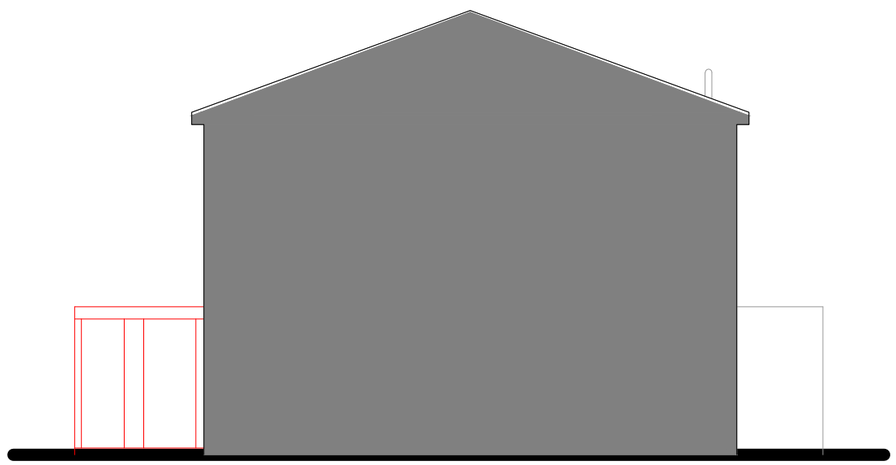

Side Elevation

ARCHITECTURE
www.m1architecture.co.uk
T:0161 327 2011
M:07506237914

Floor Plans & Elevations 1:100@A3

Existing

House extension

526 Claremont Road M14 5XL

2189

03.


All rights reserved. © Crown copyright 2011. These plans & specifications are the property of M1 Architecture, and shall not be re-printed, reproduced, modified in whole or part without written consent, nor shall any building or structure be constructed in accordance with such plans or specifications thereof without written consent.

All These drawings are for the purpose of achieving local authority planning and building regulations plans approval only and should not be used as a working drawings for building construction. These design drawings must be read in conjunction with structural engineers design, drawings and calculations.

Proposed single-storey rear extension under Class A, Larger Home Extension (Prior Approval)




Front Elevation

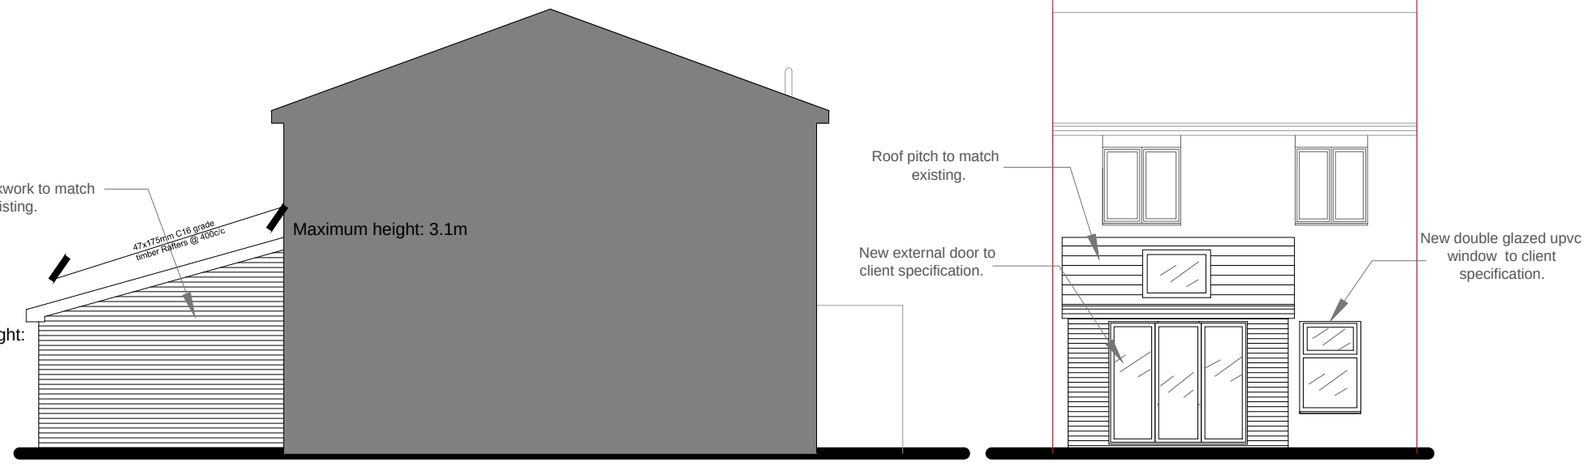


Side Elevation

Rear Elevation


0m 1 2 3 4 5m

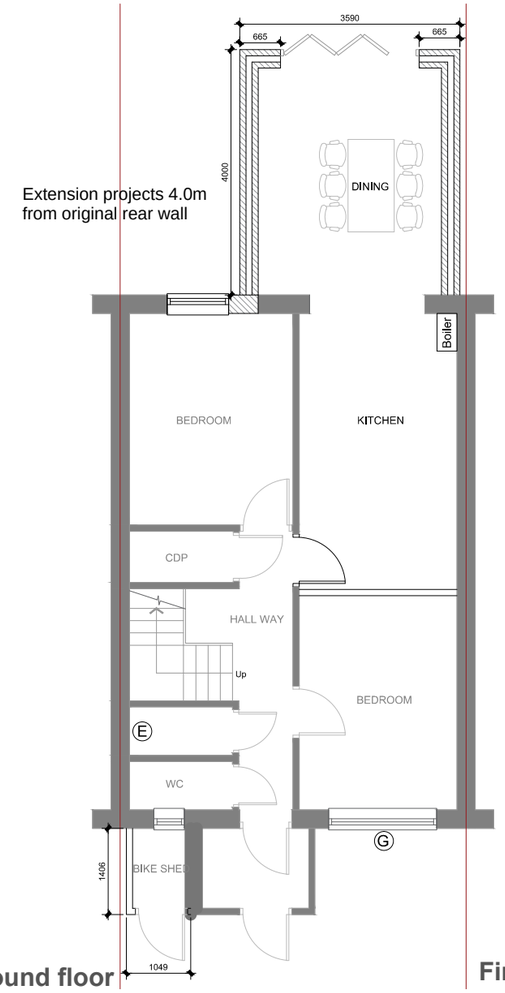

Ground floor

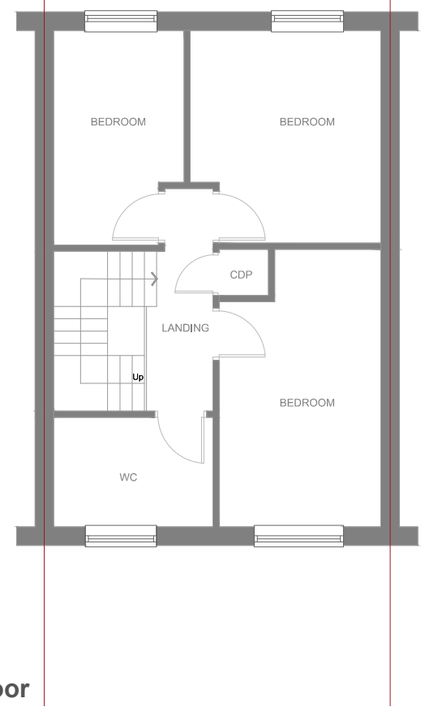

First floor

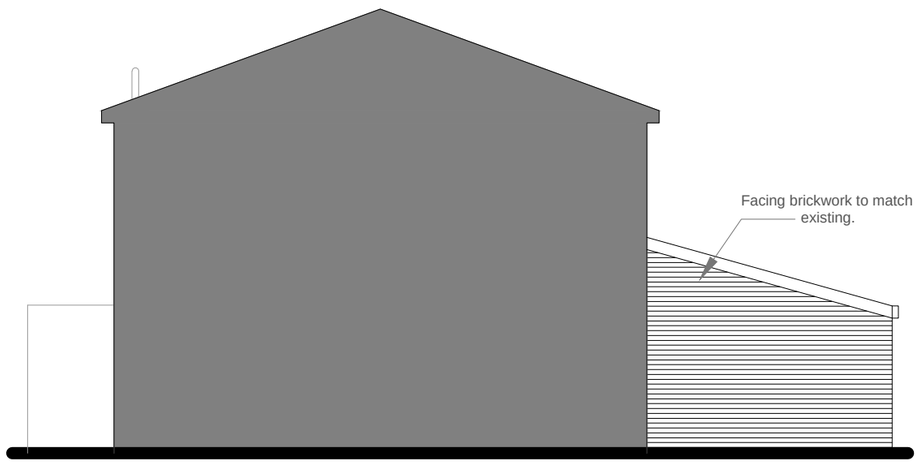

Side Elevation

This drawing is the property of M1 Architecture and copyright is reserved by them.

This drawing is not to be copied or disclosed by or to any unauthorized person without the prior written consent of M1 Architecture ltd.

All dimensions are to be checked on site prior to construction, manufacture of any components and ordering of materials and equipment.

Any discrepancies are to be reported to the architects.

All materials and workmanship to be accordance with the current British Standards and codes of practice.

This drawing is to be read in conjunction with all relevant Architectural Structural Engineers, Mechanical Engineers, Electrical Engineers and Specialists drawings and specifications.

All drainage to be inspected and approved by building control.

Direction of Joists were not available during the survey therefore it is the responsibility of the contractor to check the existing structure and its mechanism of support.

Floor Plans 1:100@A3
Proposed

ARCHITECTURE
www.m1architecture.co.uk
T:0161 327 2011
M:07506237914

House extension
526 Claremont Road M14 5XL

2189

04.

All rights reserved. © Crown copyright 2011. These plans & specifications are the property of M1 Architecture, and shall not be re-printed, reproduced, modified in whole or part without written consent, nor shall any building or structure be constructed in accordance with such plans or specifications thereof without written consent.