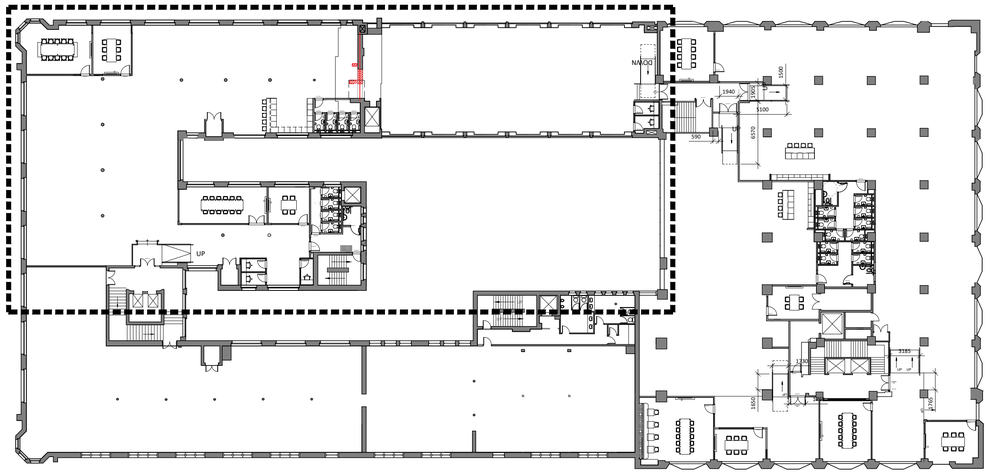


01 411 SECOND FLOOR CHURCHGATE LOCATION PLAN AS PROPOSED


SCALE - NTS @ A1 PLAN

SMALL POWER PLAN KEY

LEGEND	DESCRIPTION	SPECIFICATION	SUPPLIER
	13 AMP DOUBLE SWITCHED SOCKET FITTED AT LOW LEVEL (450mm AFFL)	*MATT BLACK SOCKETS*	MAIN CONTRACTOR
	13 AMP DOUBLE SWITCHED SOCKET FITTED AT ABOVE COUNTER/ HIGH LEVEL (REFER TO DETAIL DRAWINGS). NOTE - WHEN LOCATED IN JOINERY TO INLUDE 2 x USB 'B' AND 'C'	*MATT BLACK SOCKETS*	MAIN CONTRACTOR
	13 AMP SINGLE SWITCHED SOCKET FITTED AT LOW LEVEL (450mm AFFL)	*MATT BLACK SOCKETS*	MAIN CONTRACTOR
	13 AMP SINGLE SWITCHED SOCKET WITH 2 x No USB POINTS FITTED AT ABOVE COUNTER/HIGH LEVEL (REFER TO DETAIL DRAWINGS)	*MATT BLACK SOCKETS*	MAIN CONTRACTOR
D	HARDWIRED DATA OUTLET	*MATT BLACK SOCKETS*	MAIN CONTRACTOR
C	13 AMP SINGLE SWITCHED CLEANERS SOCKET FITTED AT LOW LEVEL (450mm AFFL)	*MATT BLACK SOCKETS*	MAIN CONTRACTOR
F/BOX POWER & DATA	FLUSH FITTED FLOORBOX INCORPORATING NECESSARY POWER, DATA AND HDMI AS NECESSARY	*SLATE GREY TRIMS WITH CARPET INSET*	MAIN CONTRACTOR
HDMI	HARDWIRED HDMI WALL MOUNTED OUTLET	*SLATE GREY SOCKETS*	MAIN CONTRACTOR

GENERAL NOTES

- ALL FITTINGS TO BE CONFIRMED BY ELECTRICAL CONTRACTOR ONCE APPOINTED.
- ALL LIGHTS TO BE ON A DIMMABLE CIRCUIT TO BE CONTROLLED AT BARS ON GROUND AND SECOND FLOORS
- DISTRIBUTION BOARD LOCATED IN LOCKABLE STORE IN KITCHEN TO CONTROL GROUND FLOOR.
- DISTRIBUTION BOARD LOCATED IN FIRST FLOOR OFFICE TO CONTROL FIRST & MEZZANINE FLOORS.
- MAIN CONTRACTOR TO ENSURE ANY ADDITIONAL CEILING MOUNTED EQUIPMENT REQUIRED AS PART OF THE FITOUT IS ISSUED TO THE ARCHITECT FOR FULL CO-ORDINATION.
- STRUCTURAL ENGINEER TO REVIEW EXISTING SUBSTRATE AND APPROVE/DETERMINE FIXING METHODS TO SUPPORT SUSPENDED FITTINGS.
- CONTRACTOR TO REVIEW LIGHTING LAYOUT AND CONFIRM SUITABILITY TO ACHIEVE REQUIRED LUX LEVELS IS MET IN EACH SPACE.
- ELECTRICAL CONTRACTOR TO SUBMIT FULL DETAILED SPECIFICATION AND DESIGN FOR FIRE ALARM AND INTRUDER ALARM TO MEET ALL REGULATIONS AND LEGISLATION.

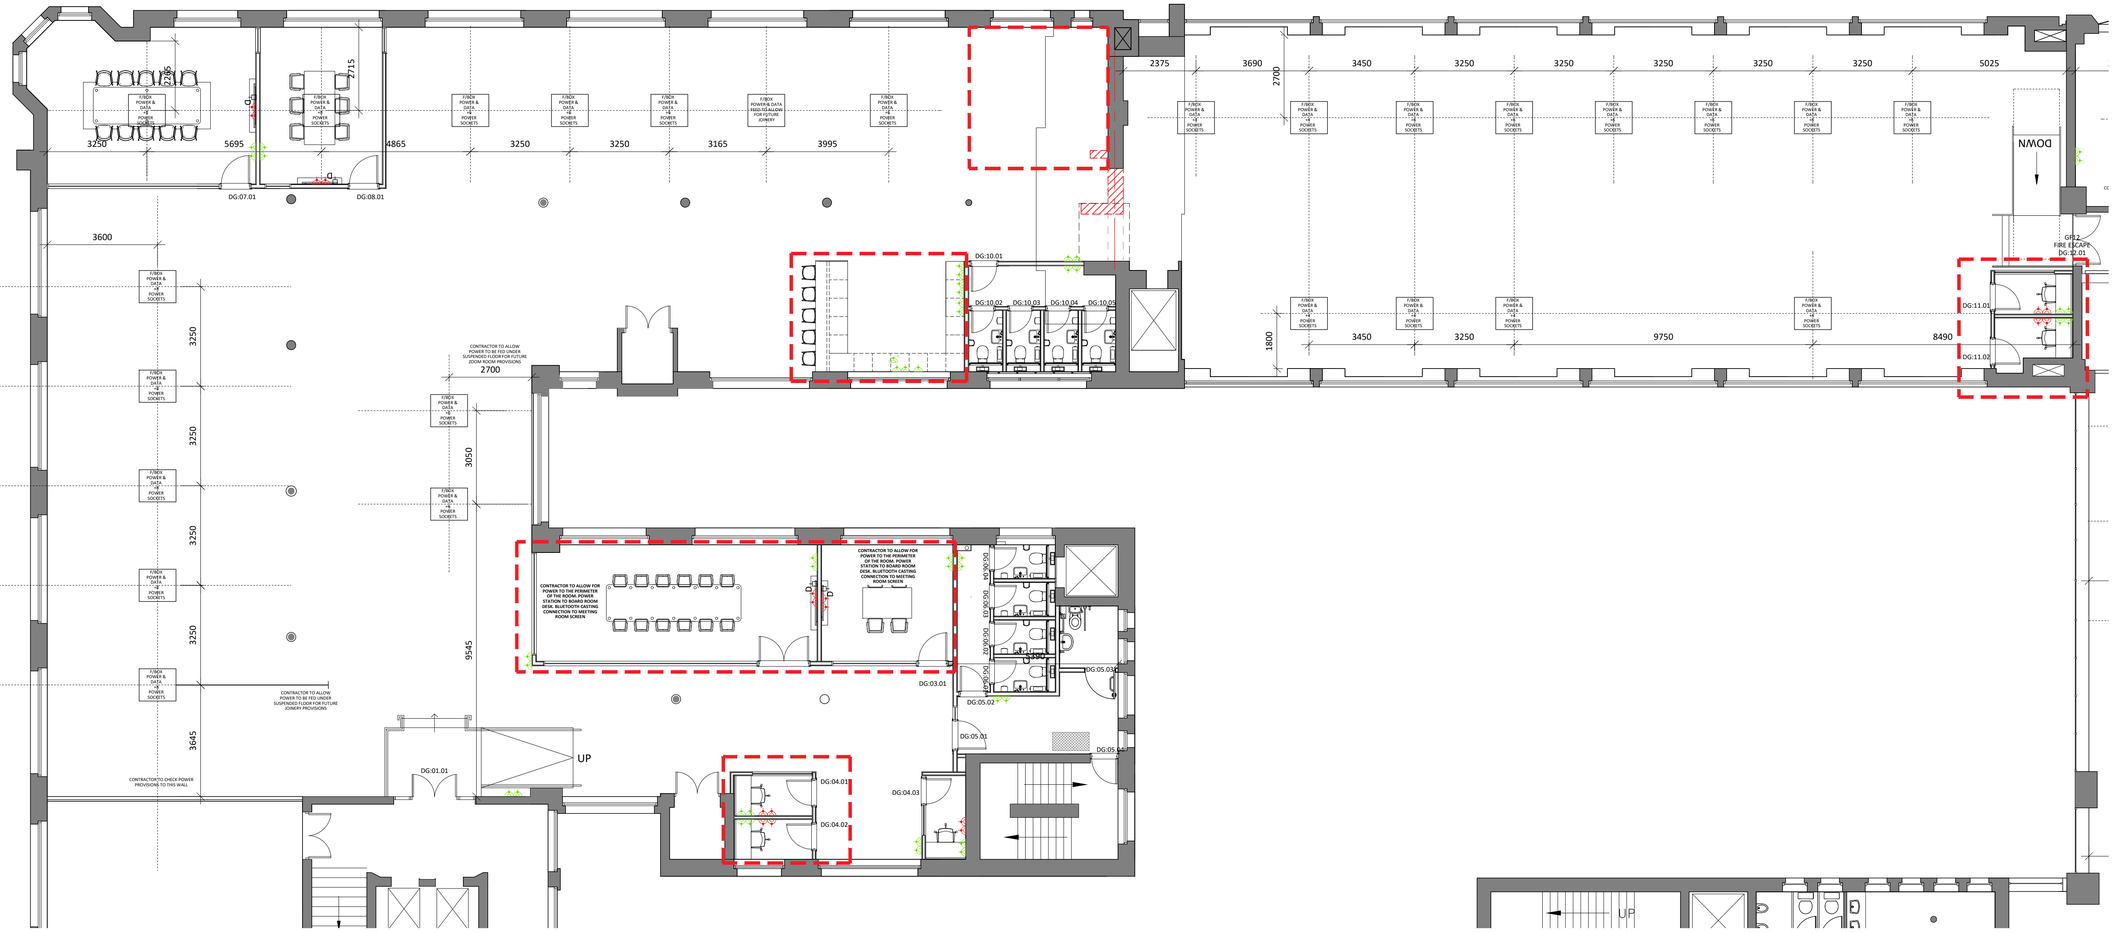
F/BOX POWER & DATA + POWER SOCKETS
F/BOX POWER & DATA + POWER SOCKETS (HIGH LEVEL)
F/BOX POWER & DATA + POWER SOCKETS (HIGH LEVEL) + USB
F/BOX POWER & DATA + POWER SOCKETS + USB