
Land at Shentonfield Road, Sharston M22 4RW

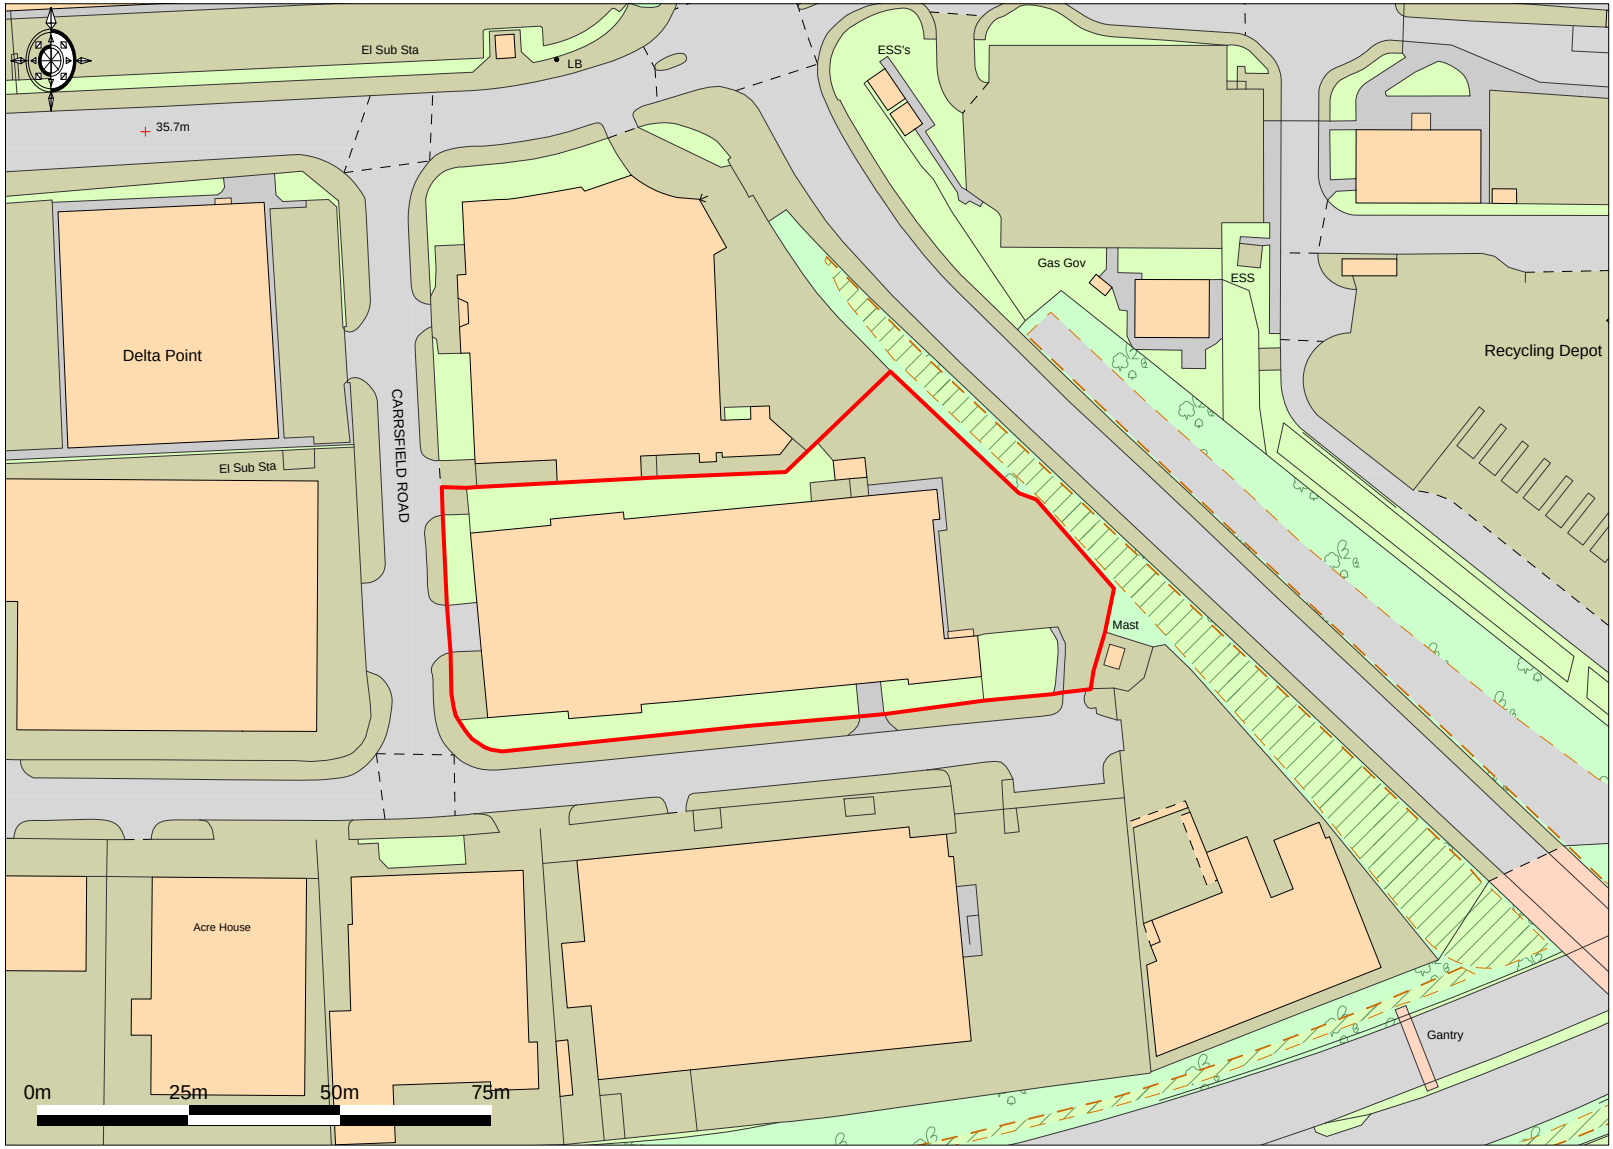

Ordnance Survey © Crown Copyright 2016. All rights reserved. Licence number 100022432. Plotted Scale - **1:1250**

Promap®

Walsingham Planning, Brandon House, King Street, Knutsford, Cheshire WA16 6DX
Tel: 01565 757500 Fax: 01565 757501 Email: knutsford@walsingplan.co.uk
Web: www.walsinghamplanning.co.uk