


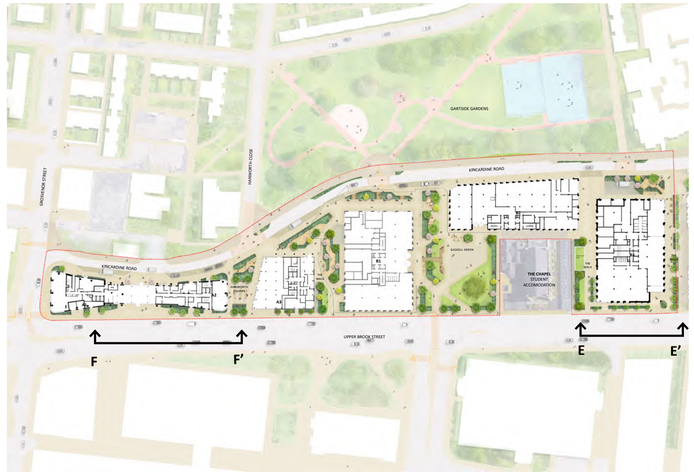

Section E-E' - Upper Brook Street Frontage outside B3
Scale 1:100



Section F-F' - Upper Brook Street Frontage outside A1
Scale 1:100

Notes

1. All dimensions in mm, unless otherwise stated.
2. Scaling from drawing if printed incorrectly may lead to errors.
3. All information outside red line boundary shown for contextual purpose only.
4. All hatch patterns are indicative only unless stated otherwise.
5. This drawing is to be read in conjunction with the remaining re-form landscape architecture documentation AND all relevant documentation from the design team
6. Levels information on this drawing illustrates the design intent. The contractor is to check and verify all levels and dimensions against site survey information.
7. Any discrepancies in the design information are to be brought to the attention of re-form landscape architecture, in writing, prior to commencement of construction works.
8. All proprietary products shall be installed in strict accordance with manufacturers written instructions.
9. Refer to other consultants' drawings and specifications for the following design information:
   - Foundation details
   - Base course and/or sub bases design & specification
   - Waterproofing of any element
   - Levels & Drainage design and infrastructure
   - Lighting and ducting
   - Existing & proposed utilities

Scale

0m 1m 2m 3m 4m 5m 6m 7m 8m

Date	Description of revision	Drawn	Checked	Approved	Revision
16.04.26	Design updates to capture changes to Building B3	NSh	MSz	DL	P04

Paper size
A1

Drawing status
FOR INFORMATION

Drawing number
0983-RFM-XX-XX-DR-L-0010

© re-form landscape architecture limited

Scale
1:100

Project
UPPER BROOK STREET, MANCHESTER
RF23-983

Client
S2 ALLIANCE UBS LIMITED

Revision
P04

Document title
ILLUSTRATIVE SITE SECTIONS
SHEET 03 OF 04

re-form
landscape architecture

W: re-formlandscape.com
E: info@re-formlandscape.com
T: Edinburgh +44 (0)131 354 1876
Leeds +44 (0)113 245 4695
Manchester +44 (0)161 397 4953