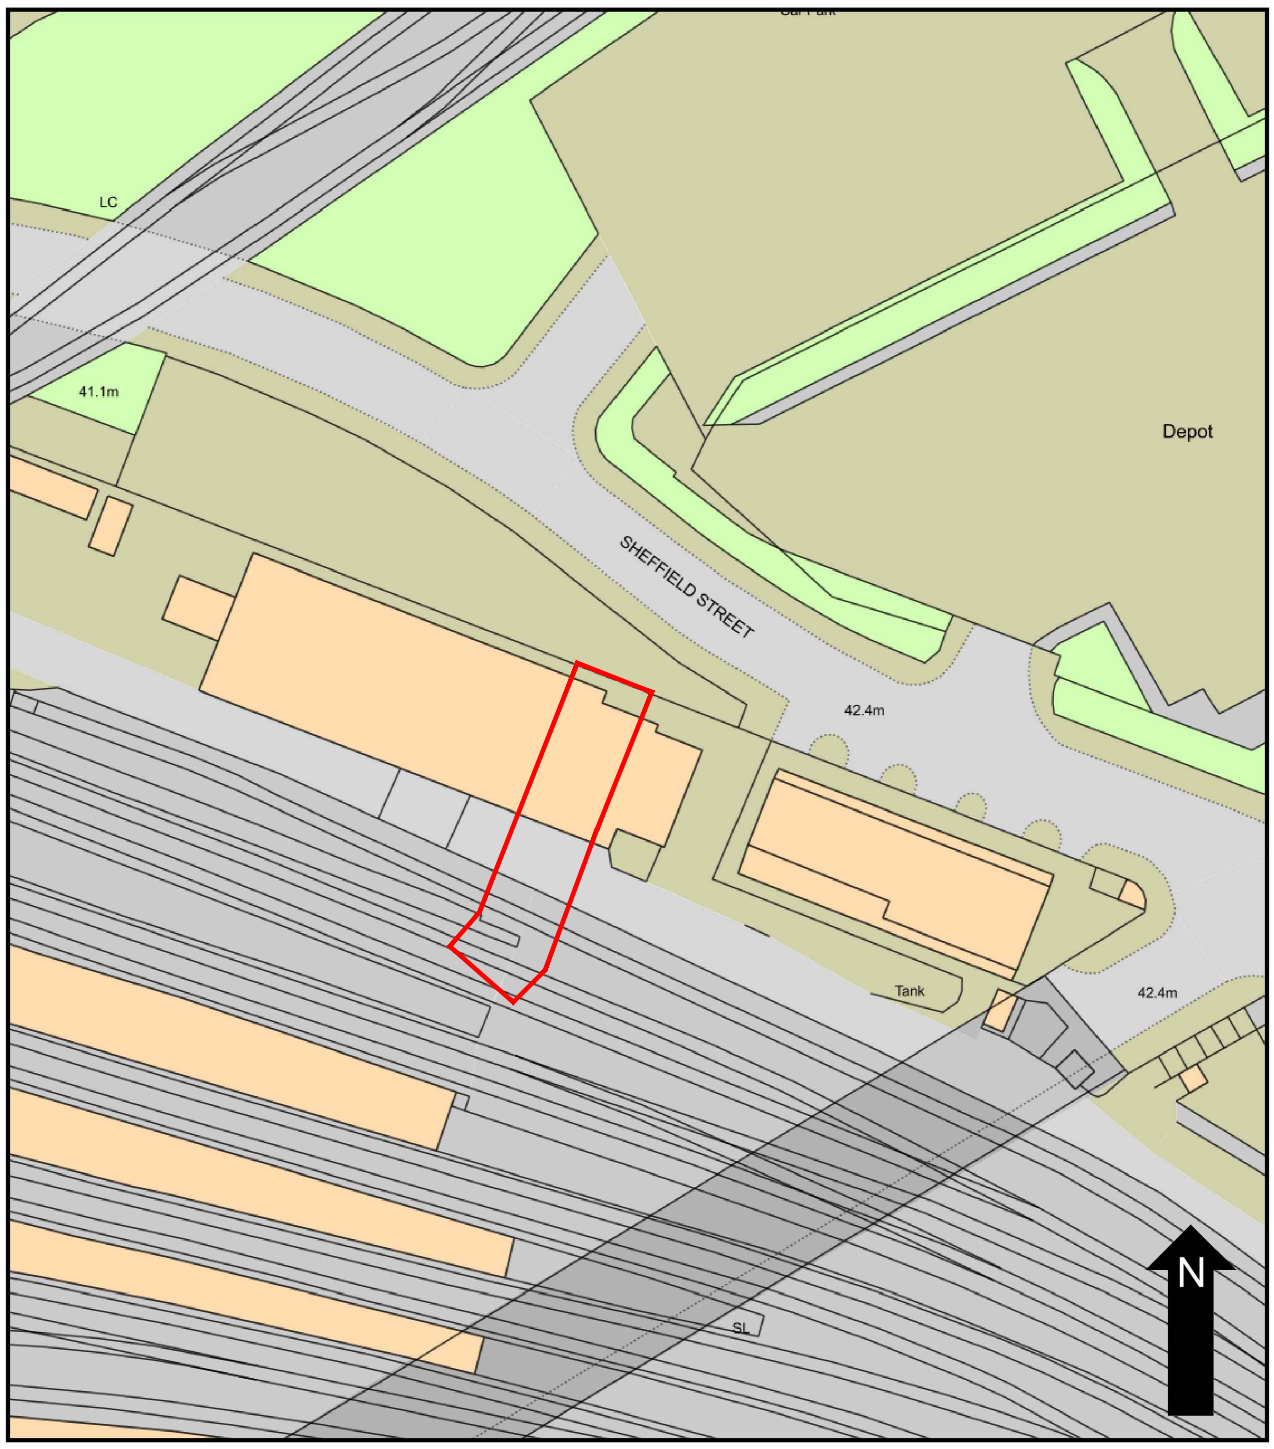


© Crown copyright and database rights 2025 OS 100042766

SITE LAYOUT

SCALE: 1:1250 PAPER SIZE: A3	"ARCH" NO 7 SHEFFIELD STREET MANCHESTER M1 2ND						
	DATE CREATED: 16/04/2026	REV	A				DRAWN BY: IM