
All dimensions shall be verified by the Contractor(s) on site prior to work commencing and relevant orders being placed. Do not scale from this drawing and only work to written dimensions. Any discrepancies to be notified to the Architect/Engineer of the Contract Administrator for instructions prior to proceeding.

DRAWING STATUS

STAGE 3

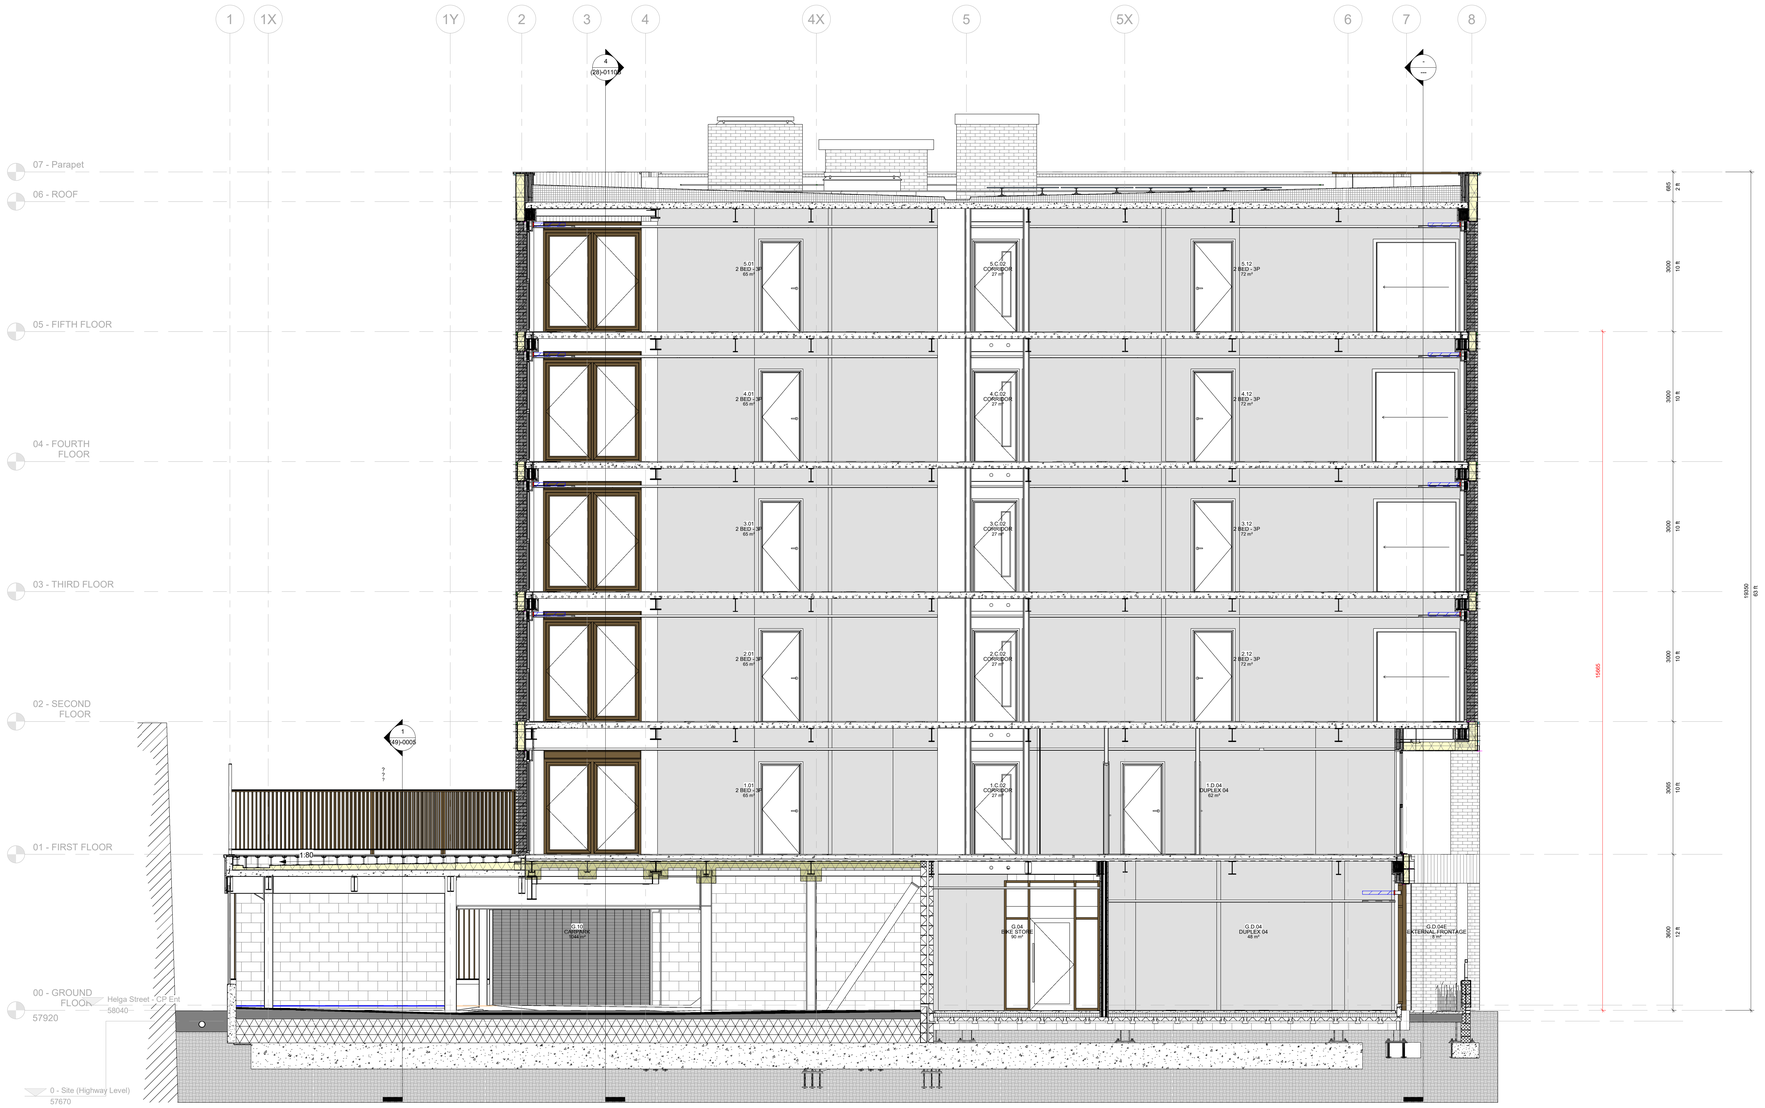



GA SECTION -03

1 : 50

Scale 1:50

REV	DATE	COMMENT

CLIENT
CERT

PROJECT
OSBORNE YARD

DRAWING
GA SECTION - 03

DRAWING NO
2075-ABWA-ZZ-ZZ-DR-A-(20)-0302

REV

STATUS
S0

SCALE
As indicated

SHEET
A0

CHECKED
GW

DRAWN
GW

PLOT DATE
02.09.2024

AUDEREW ARCHITECTS