

16 Denshaw Close, Didsbury

Existing Site Section and 3D View


Site Section AA

1 : 100

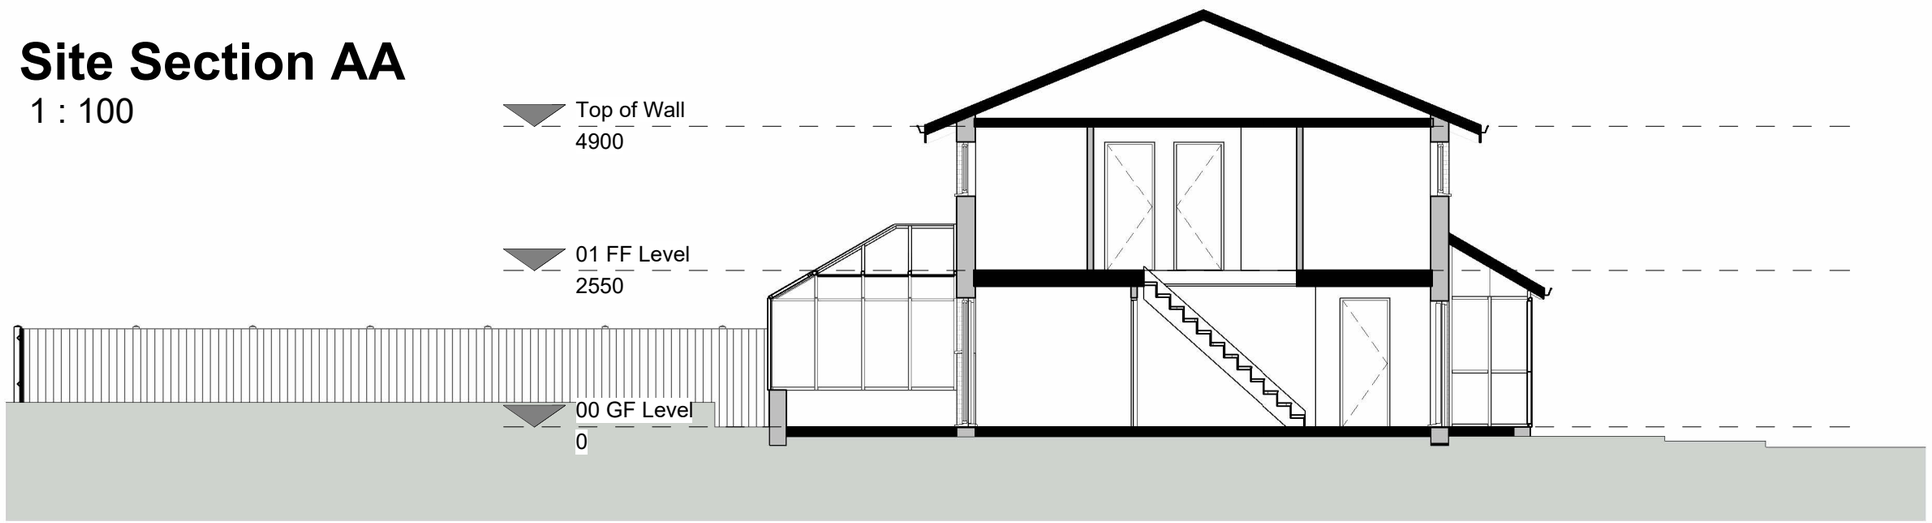

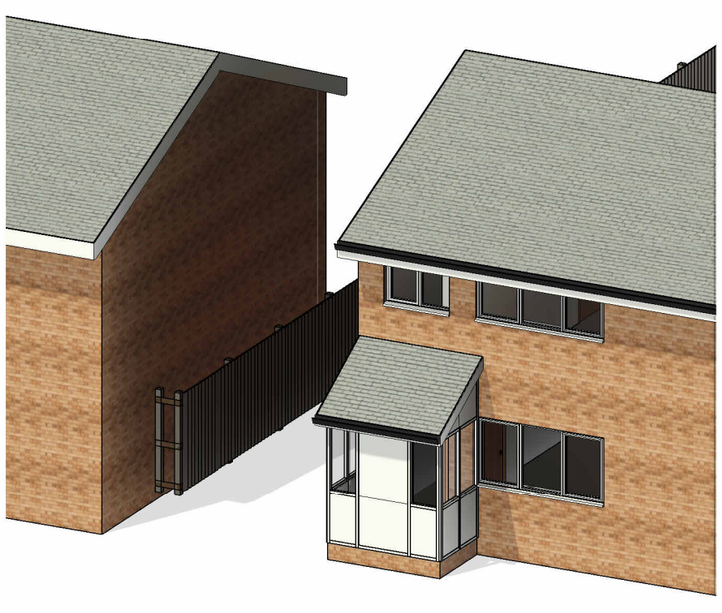

3D View 1

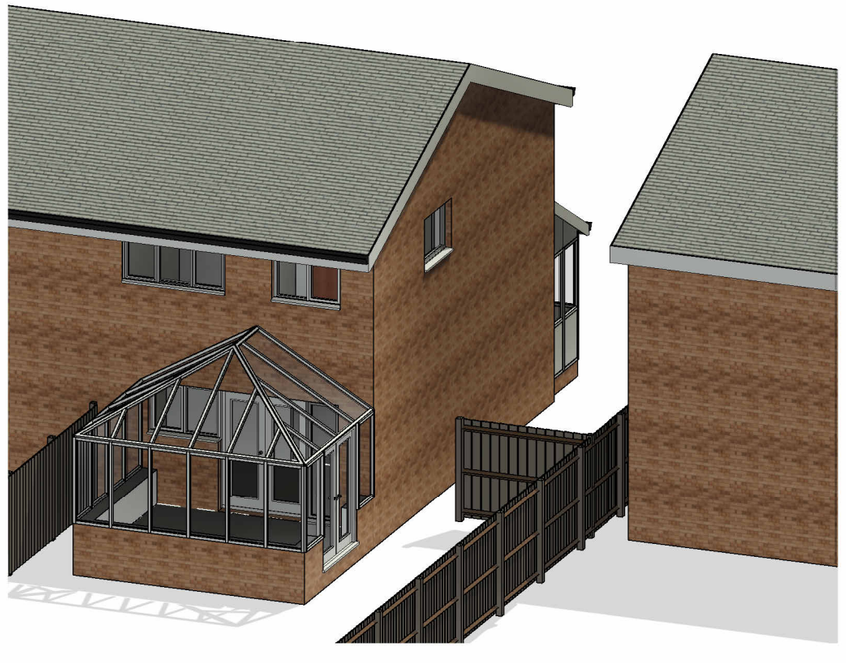

3D View 2

Richard & Qwen
26-010 1004
© CREATIVE ARCHITECTURE LIMITED

CREATIVE **ARCHITECTURE**
Inspiring Change
T: 07788 200 255 **E**: adam@creativearchitectureltd.co.uk **W**: www.creativearchitectureltd.co.uk