
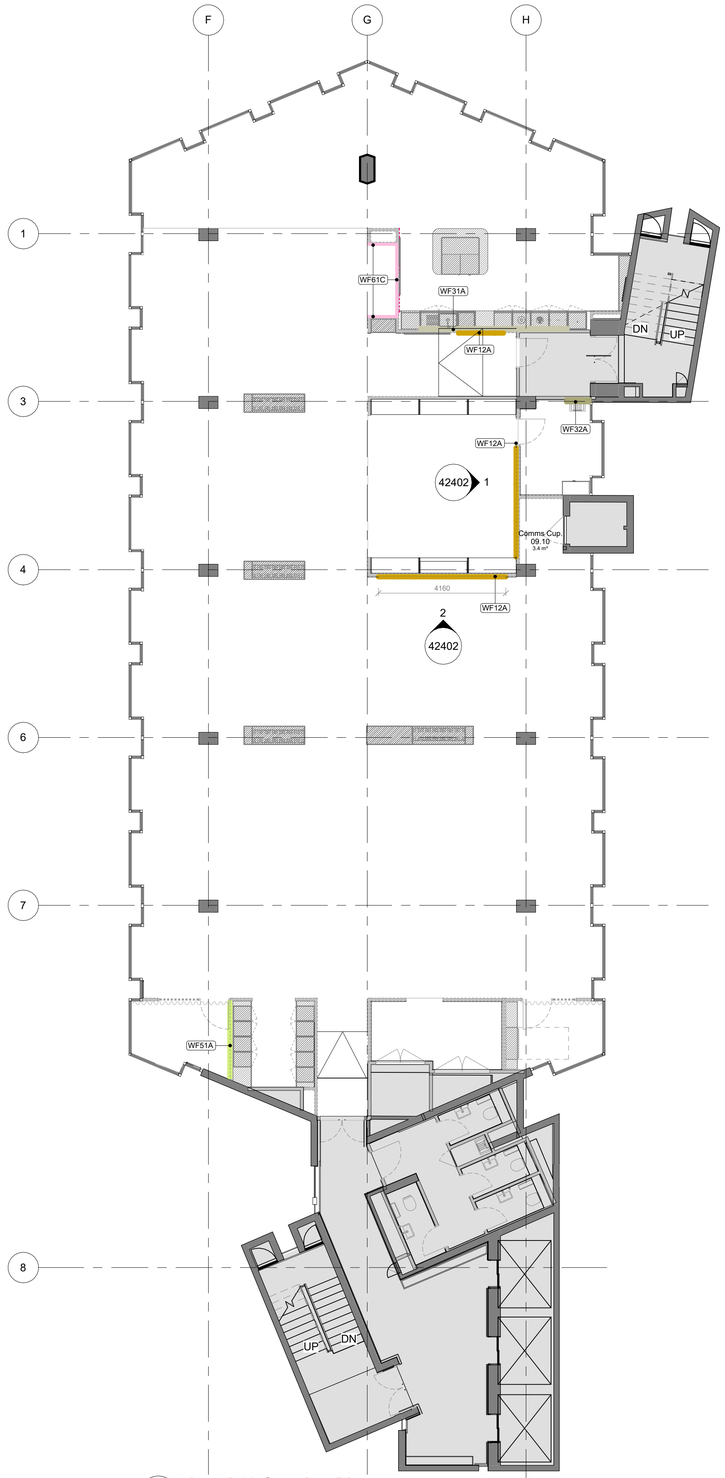


1 42200 **Level 09 Scoping Plan**
1 : 100

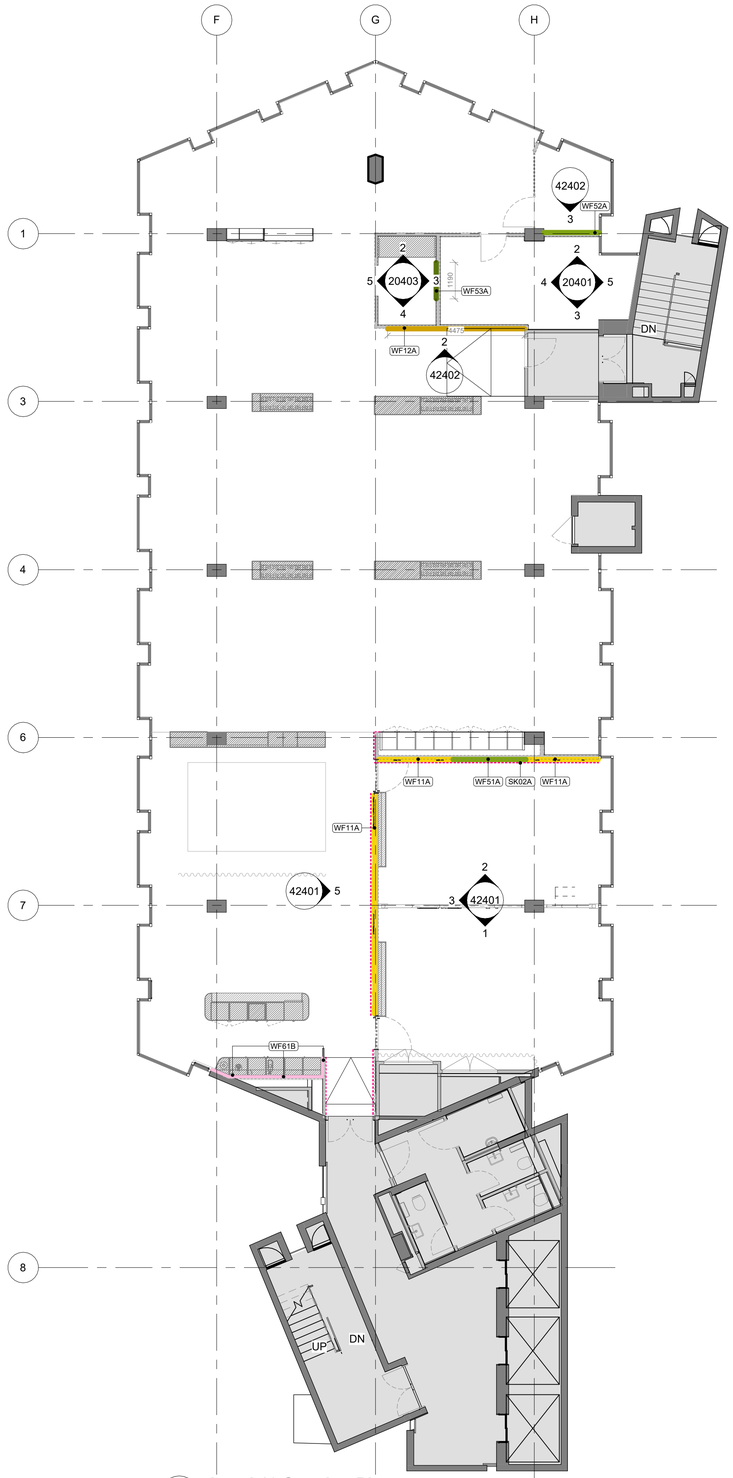

2 42200 **Level 10 Scoping Plan**
1 : 100

42 Series
Wall Finishes

Glazed Finishes

Back painted glass / Writeable surfaces

WF11A
Writeable Surface

WF12A
Writeable Surface

Stone/Ceramics

Stone / Concrete / Ceramic / Mosaics

WF31A
Ceramic Tile

WF32A
Ceramic Tile

Other Surfaces

Acoustic Products / Composites / Plastics

WF51A
Acoustic Ribbed Wall Panel

WF52A
Acoustic Wall Panel

WF53A
Pinnable Wall Surface

Paint Finishes

Paint finish to wall(s)

Low Level

WF61A
Paint Type 01A (General Paint)
To all walls unless indicated otherwise

High Level

WF61B
Paint Type 01B (High Level)

WF61C
Paint Type 01C (Feature)

Other

Joinery
Refer to 79 series for more information

Internal Walls

CTXX
Curtain Tracks. See 35 series for information

Skirting

Allow for a recessed skirting to areas highlighted in the drawing. Skirting finish to match adjacent wall. All other areas to have a 100mm plant on, square edge skirting.

SK01A
Plant on Skirting throughout unless indicated otherwise

SK02A
Recessed Skirting

A1

© COPYRIGHT
The copyright in this drawing is vested in ID:SR and no license or assignment of any kind has been, or is, granted to any third party whether by provision of copies or originals or otherwise unless agreed in writing.

DO NOT SCALE FROM THIS DRAWING
The contractor shall check and verify all dimensions on site and report any discrepancies in writing to ID:SR before proceeding work

FOR ELECTRONIC DATA ISSUE
Electronic Data / drawings are issued as "read only" and should not be interrogated for measurement. All dimensions and levels should read, only from those values stated in text on the drawing.

NOTES

AREAS NOT IN SCOPE

NOTES:

- Refer to 222XX series for Internal Walls Scoping
- Refer to 424XX series for Elevations
- Refer to 426XX series Details
- Refer to 429XX series for Schedules
- Refer to acoustic consultants report for acoustic wall requirements
- Refer to AV consultants drawings for set outs
- Refer to catering consultants drawings for equipment and requirements
- All skirting to be SK01 (Plant on painted to match wall) unless otherwise noted.
- Allow for all walls to be WF61 General Paint unless otherwise noted.

- All dimensions to be checked on site and any discrepancies to be highlighted prior to construction
- Assume all finishes are full height unless otherwise stated, refer to wall finish elevations for more detail

To be read in conjunction with:
- Fire consultant's report
- Acoustic consultants report

WALL FINISH CODES:
- WF01-10 Sheet Products
- WF11-20 Glazed Finishes
- WF21-30 Timber Products
- WF31-40 Stone/Ceramics
- WF41-50 Metal Surfaces
- WF51-60 Other Surfaces
- WF61-80 Painting & Decorating
- WF81-90 Basebuild/Existing

TYPE CODE EXPLANATION:

Type
WFXXA
Package Identifier: Wall Finishes
Secondary Letter Variations in colour/stain

REVISIONS

REV.	DATE	AMENDMENT
P01	05/01/2026	First Issue
P02	30/03/2026	Stage 4 Issue
P03	17/04/2026	Updated and issued as part of Listed Building Consent

KEYPLAN

CLIENT
Sheppard Robson LLP

ID:SR

77 Parkway Camden Town London NW1 7PU
T: +44 (0)20 7504 1700 E: enquiries@sheppardrobson.com

PROJECT
Manchester Office Relocation - Pall Mall

SCALE@A1	DATE	ORIGINATOR	CHECKED	AUTHORISED
As indicated	**17/04/2026**	**AB**	**ML**	**TB**

DESCRIPTION
Internal Wall Finishes Scoping Plan Level 09 & Level 10 Plan

STAGE
Stage 4

STATUS	PURPOSE FOR ISSUE	SR NO.
S2	**Planning**	**10157**

DRAWING NO.	REV.
10157-IDSR-XX-ZZ-DR-I-42200	**P03**