
Location Plan

Site Address: **1, Boston Street, Manchester, M15 5AY**

PlanningPortal

Date Produced: **21-Apr-2026**

Scale: **1:1250 @A3**

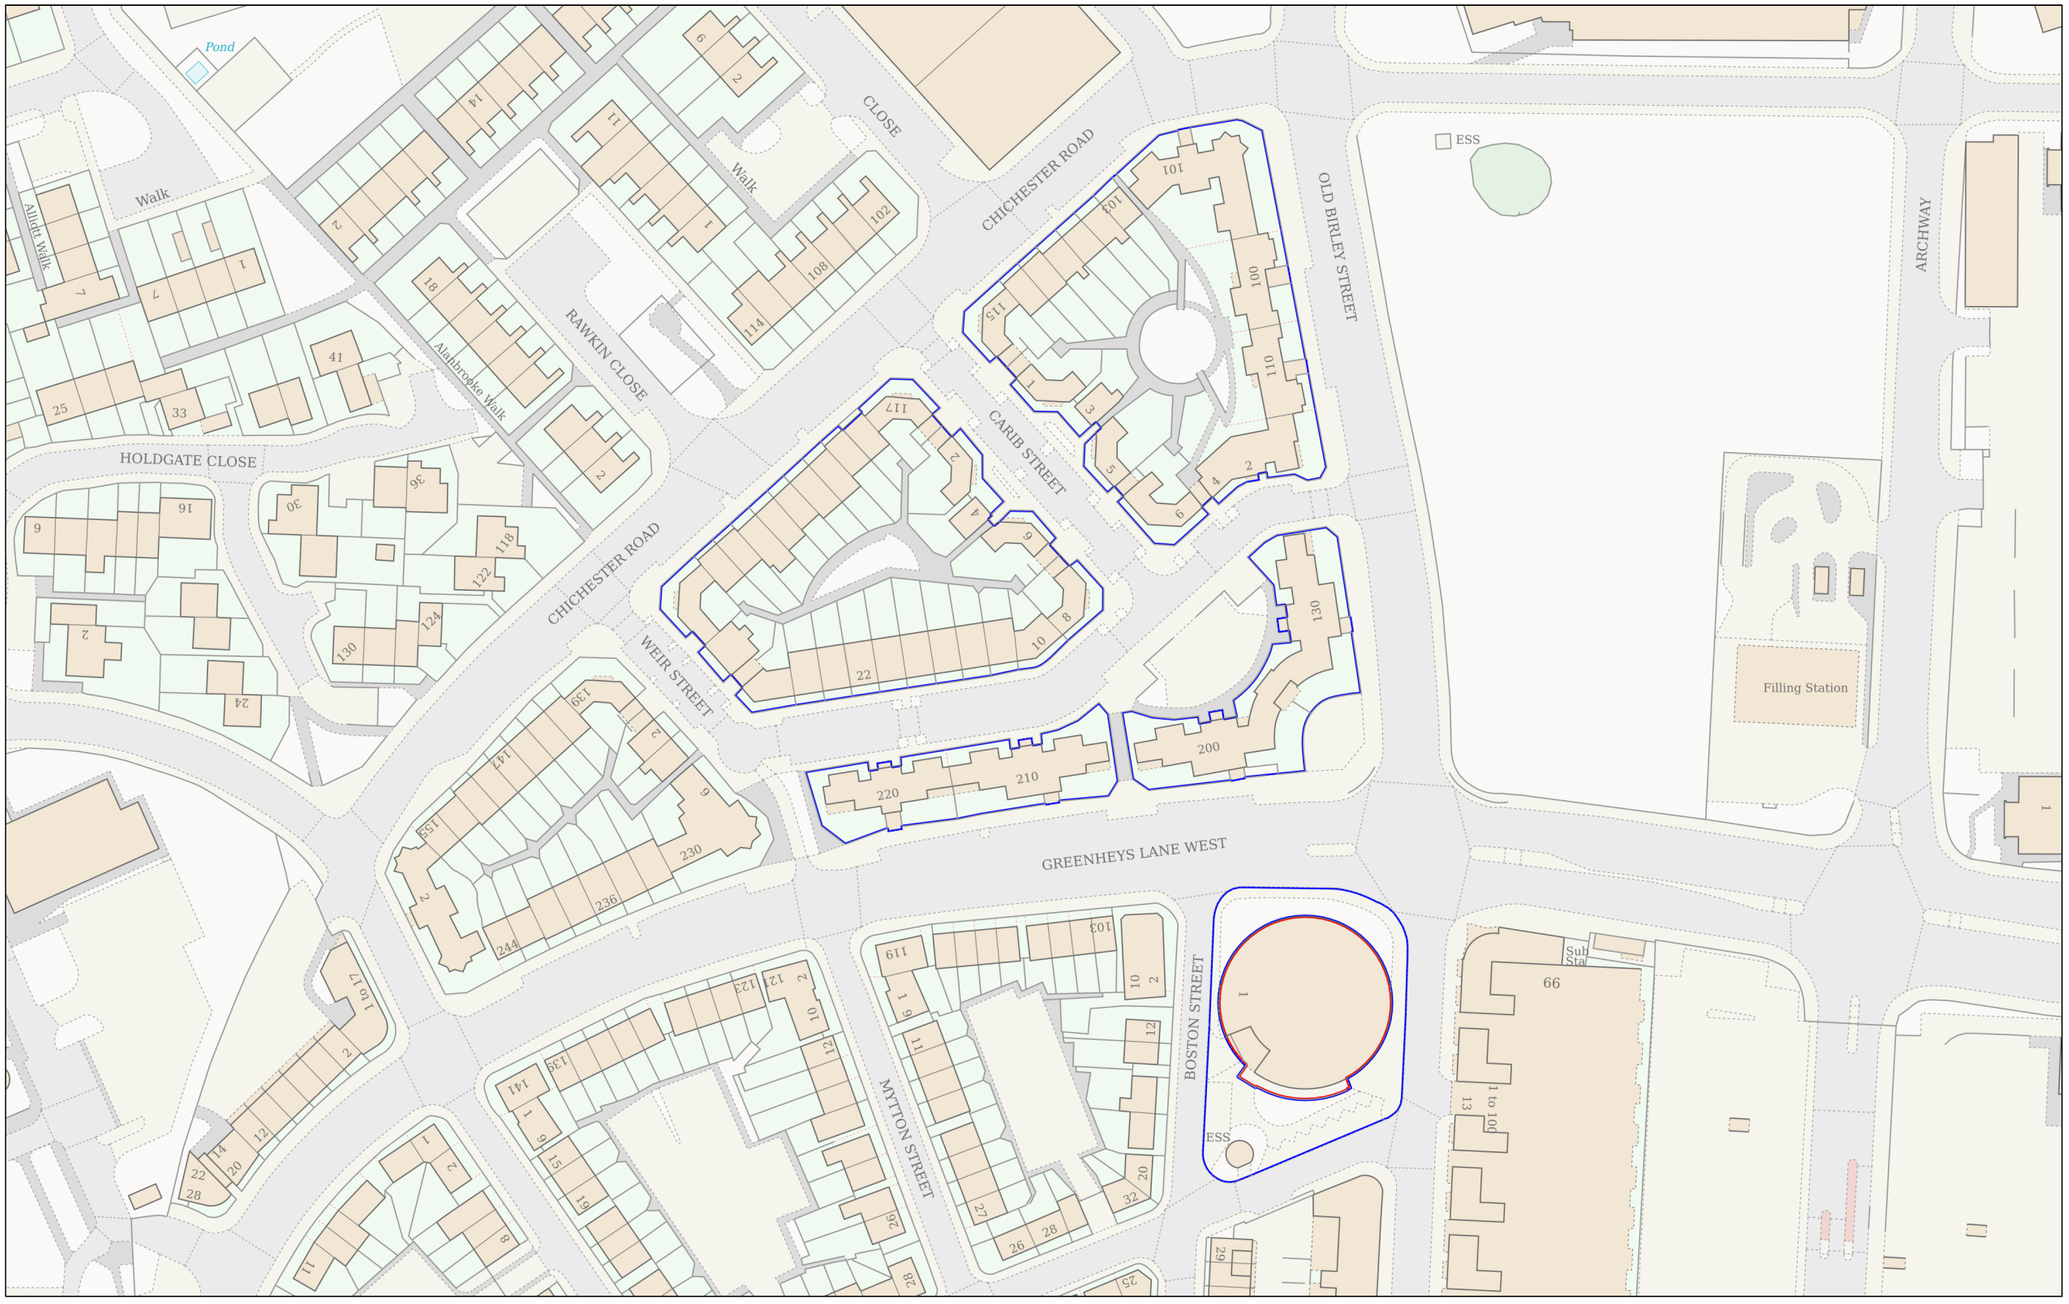

0 50

Metres

Planning Portal Reference: **PP-14866938v1**

Powered By TerraQuest

© Crown copyright and database rights 2026 OS 100042766