
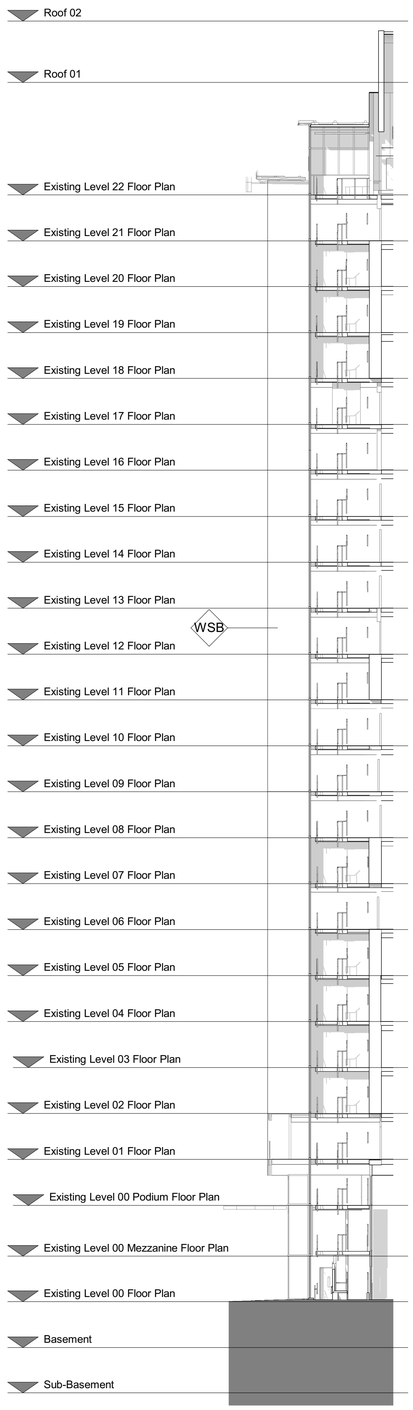


1 Proposed Fin Elevation North
1 : 200

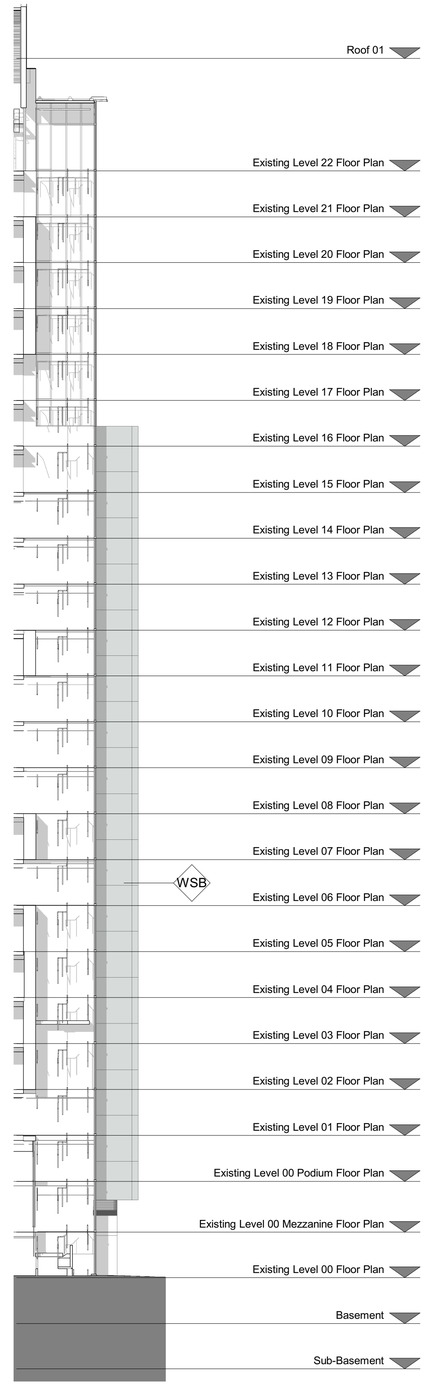

2 Proposed Fin Elevation South
1 : 200

The Principal Contractor is responsible for checking dimensions, tolerances and references. Any discrepancy to be notified to the Architect before proceeding with the works.


Where an item is covered by drawings to different scales the larger scale drawing is to be worked to. Do not scale drawing. Figured dimensions to be worked to in all cases.

Where products have been specified, PRP have reviewed applicable products available in the UK at the time of writing the specification, from which products named in the specification have been selected. Where the Principal Contractor wishes to propose alternative products, representative samples and a full technical appraisal demonstrating that their proposed alternative has equal or better performance should be submitted by the Principal Contractor in accordance with the agreed project Change Control Procedures. On any Higher Risk Building (HRB), the Principal Contractor should confirm if they consider the alternative (and / or any consequential impacts) as a recordable, notifiable or major change under Regulation 26 of The Building (Higher-Risk Buildings Procedures) (England) Regulations 2023.

CDM REGULATIONS 2015. All current drawings and specifications for the project must be read in conjunction with the Designer's Hazard and Environment Assessment Record

All intellectual property rights reserved.

All drawings produced using a Revit model supplied by 3D scanning company.

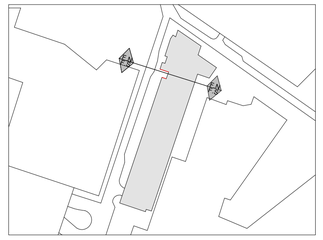

Materials not in scope:



WSA - Unitised system - glazed

Reinstated Materials:



WSB - Aluminium Rainscreen Fins

WSC - Hybrid cladding system - Aluminium



WSE - Hybrid cladding system - Terracotta

Proposed Materials:





WSG/H/I - Balconies with Proposed Alideck Flooring

Rev	Date	Description	Dwn	Ckd
P01	24.04.26	First Issue	HG	SW

Great Northern Tower

Proposed Fin Elevations

Project	Origin	Function	Space	Form	Discipline	Number
GNT -	PRP -	ZZ -	XX -	DR -	A -	24104

Revision
P01 -

Status
S5 - For Planning

Drawn HG Checked SW Date 24.04.26 Scale @ A1 As indicated

PRP
prp-co.uk
Manchester
0161 242 8950

Sheet Originates from Model: XXX-PRP-??-ZZ-M3-A-00001