


Front (East) Elevation
1 : 50



Side (South) Elevation
1 : 50



Rear (West) Elevation
1 : 50

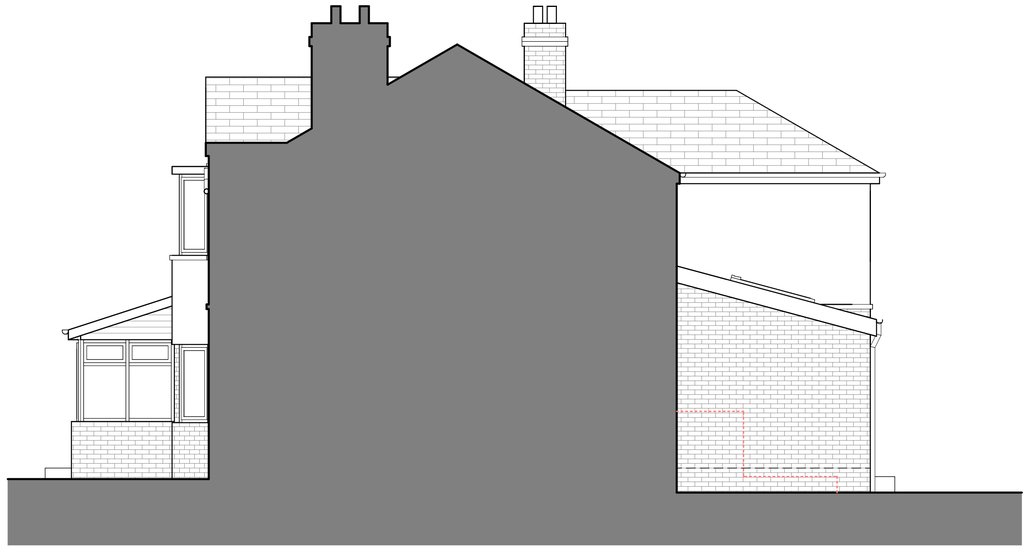

Side (North) Elevation
1 : 50

Metres 1 2 3 4 5

NOTES

The Contractor is to check all dimensions and site conditions before commencing.
Do not scale from this drawing.
This drawing remains the copyright of WHYL Architecture.

KEYPLAN

MATERIALS KEY

Wall
Facing brickwork, colour to match existing.

Roof
Tiles, colour to match existing.

Rooflight
PPC aluminium, frame colour grey.

Windows
uPVC, frame colour white.

Doors
uPVC, frame colour white.

Rainwater goods
uPVC, colour black.

Rev	Description	By	Date
B	Planning issue	WL	27.04.26
A	First issue	WL	26.04.26

Client: Mr Keasberry & Mrs Hoon-Keasberry

Project: 11 Whitehaven Gardens, Didsbury

Drawing: Proposed Elevations

Drg. No.: 11WG - 125 Rev: B

Date: 19.04.2021 Scale: 1 : 50 @ A1

Drawn: Author Approved: Approver

Status: Concept

WHYL ARCHITECTURE
T: 07894 348777
whylarchitecture@hotmail.co.uk