
Copyright of this drawing is vested in 5plus Architect and it must not be copied or reproduced without written consent. Figured dimensions only are to be taken from this drawing. DO NOT SCALE OFF THIS DRAWING ..... IF IN DOUBT ASK

All contractors must visit the site and be responsible for taking and checking all dimensions relative to their work. 5plus architects are to be advised of any variation between drawings and site conditions.


Electronic data/ drawings issued as 'read only' and should not be interrogated for measurement. All dimensions and levels should be 'read only' from those values stated in text, on the drawings


CONSTRUCTION - It is considered that the proposed works are within the scope of a competent Contractor and as such no unusual hazards have been identified, refer to relevant Key/ Symbol/ Schedule/ Designers Risk Assessment.

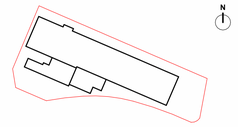

Key


- Air & Vapour Control Layer
- Breather Membrane
- EPDM
- Hot Melt System
- Protection Layer
- Mineral Capsheet

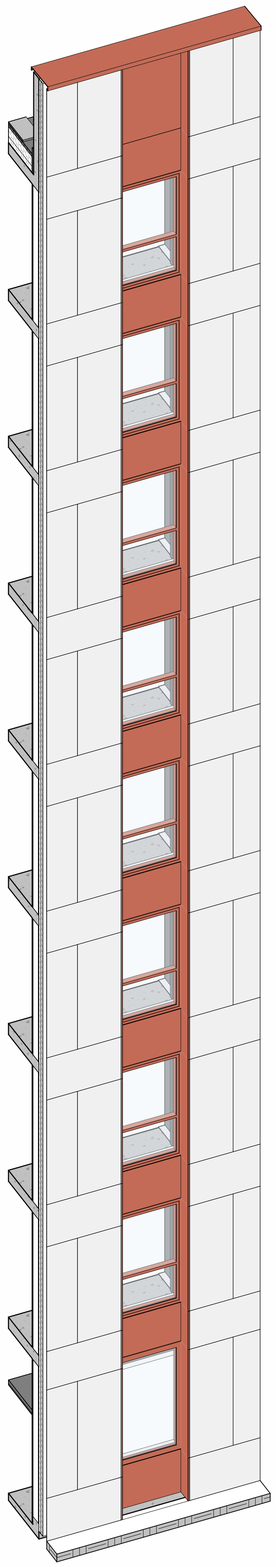

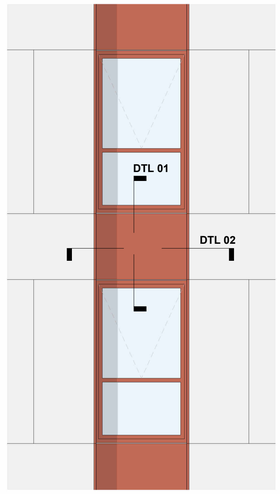


1 **Elevation**
1 : 40



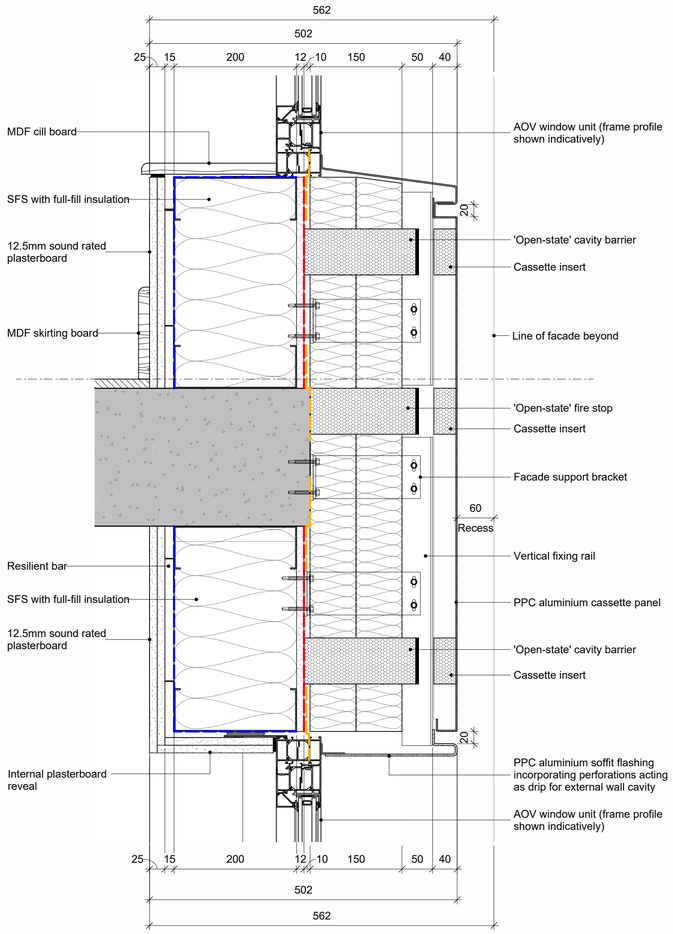

01 **Section Detail**
1 : 5

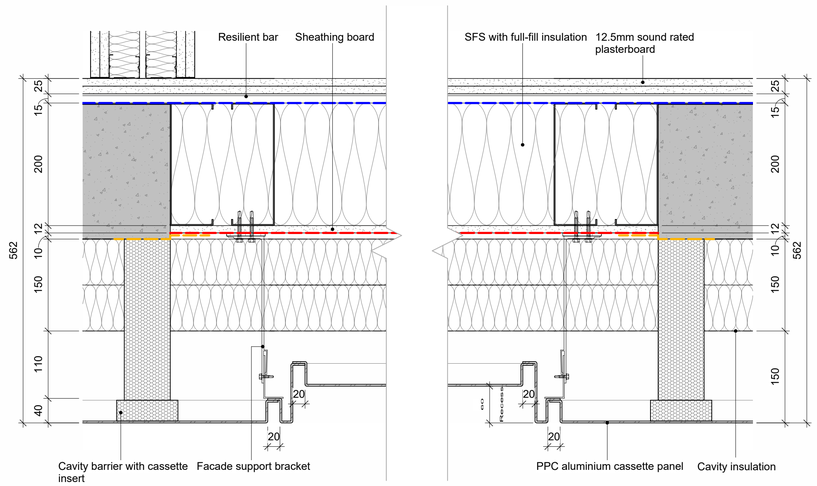

02 **Plan Detail**
1 : 5

5plus

Manchester. 0161 228 0211
Fourth Floor, The Hive, 47 Lever Street, Manchester. M1 1FN

London. 0207 253 7644
The Leather Market, Weston Street, London. SE1 3ER

5plusarchitects.com

PROJECT:
Airport City

TITLE:
Details for Planning Condition 10 (Sheet 03 of 04)

SCALE:
As indicated @ A1

DRAWN:
JM

CHECKED:
JB

STATUS:
S2 - For Information

DRAWING NO:
H5PI-5PA-SK-ZZ-DR-A-9012

REV: