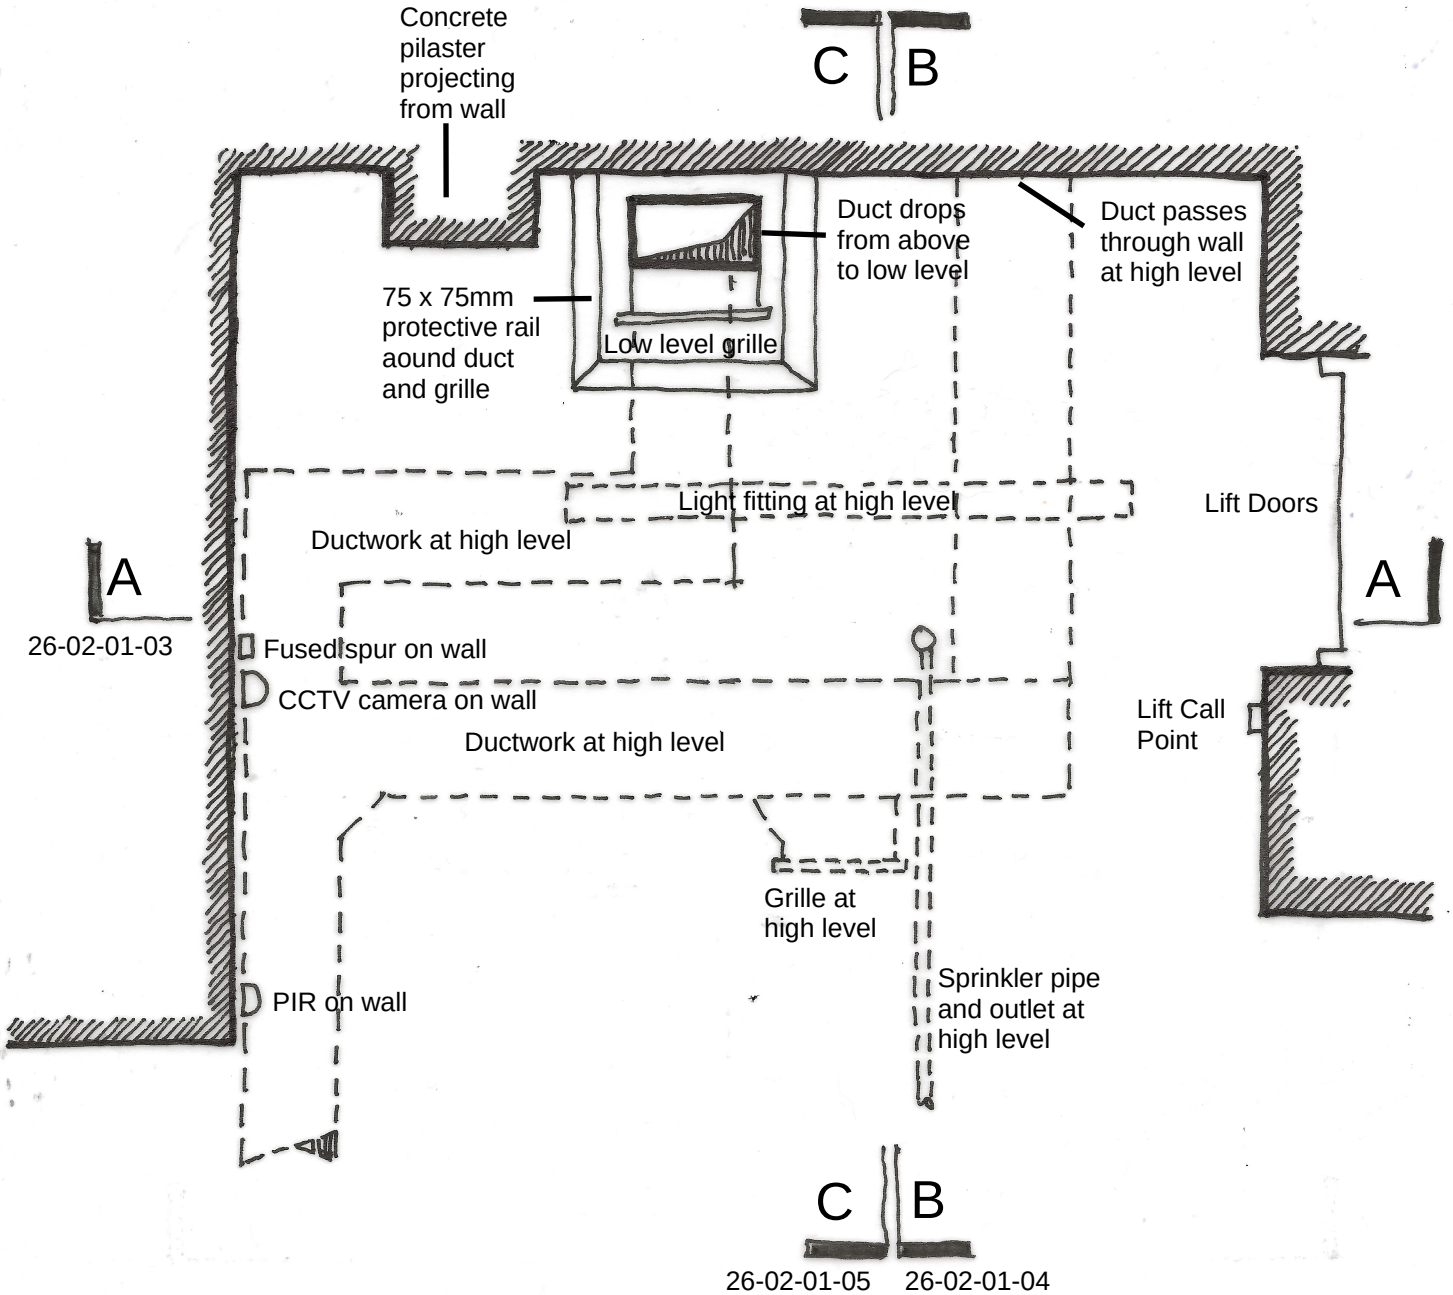


0 500mm 1000mm

	firman | consulting	Manchester Crown Court, Minshull Street
Revisions	White House | Heol Las | Llantrisant | Pontyclun	Judges' Lift Lobby Project
01-Issued for Listed Building Consent	Rhondda Cynon Taff | Wales | CF72 8EG	Existing Plan
	07768 764096	1:20@A4 18th February 2026
		26-02-01-02 Revision 01

firman | consulting Ltd
is a limited company registered in England and Wales with registered number 14998739
Registered office 266-268 Stratford Road, Shirley, Solihull, West Midlands B90 3AD