
© COPYRIGHT Estates Directorate

Verify all dimensions on site prior to construction. This drawing is to be read in conjunction with all relevant documents and drawings. Report all discrepancies to Estates Directorate immediately. No unauthorised use, disclosure, storage or copying.

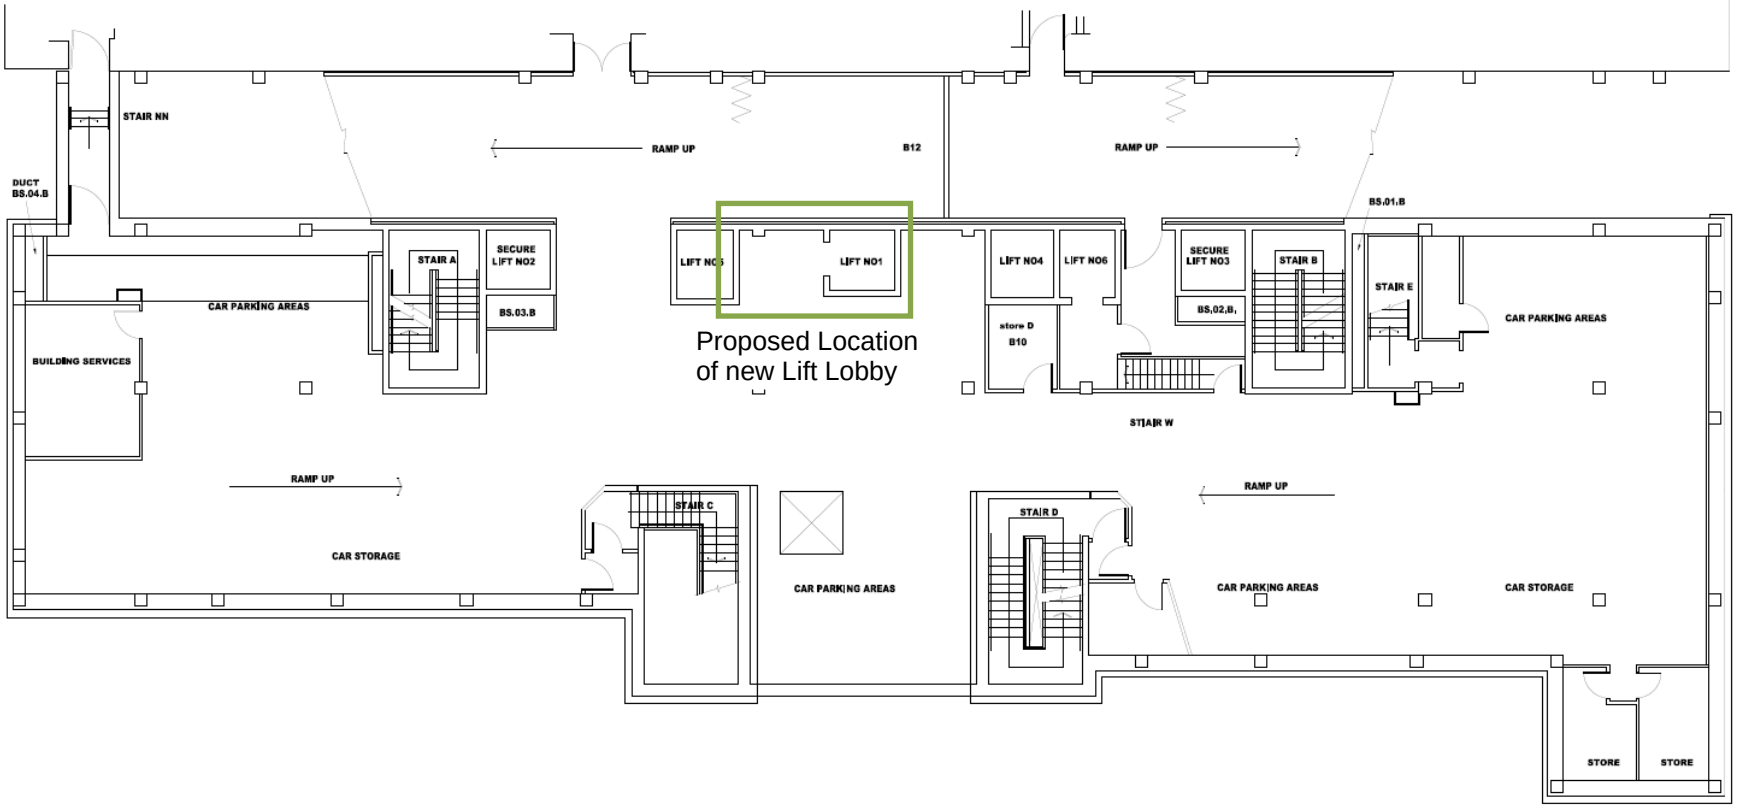

01 - Issued for Listed Building Consent — AMENDMENTS — 17/02/2026 — DATE

Estates Directorate	Estates Directorate 102 Petty France London SW1H 9AJ
Site	Manchester Crown Court Minshull Street New Building
Security Classification	OFFICIAL
Drawing Number	326944-0000-MoJ-NEW-B3-DR-A-0001-CR 01 3D100
Project Name (if applicable)	Judge's Lift Lobby Project
Dwg Title	Basement L2 Layout
E-PIMS	326944
BPRN No. (if applicable)	0000
Rev Ref	01
Drawn By:	RF
DATE:	17/02/2026
SCALE	1:100 @A1