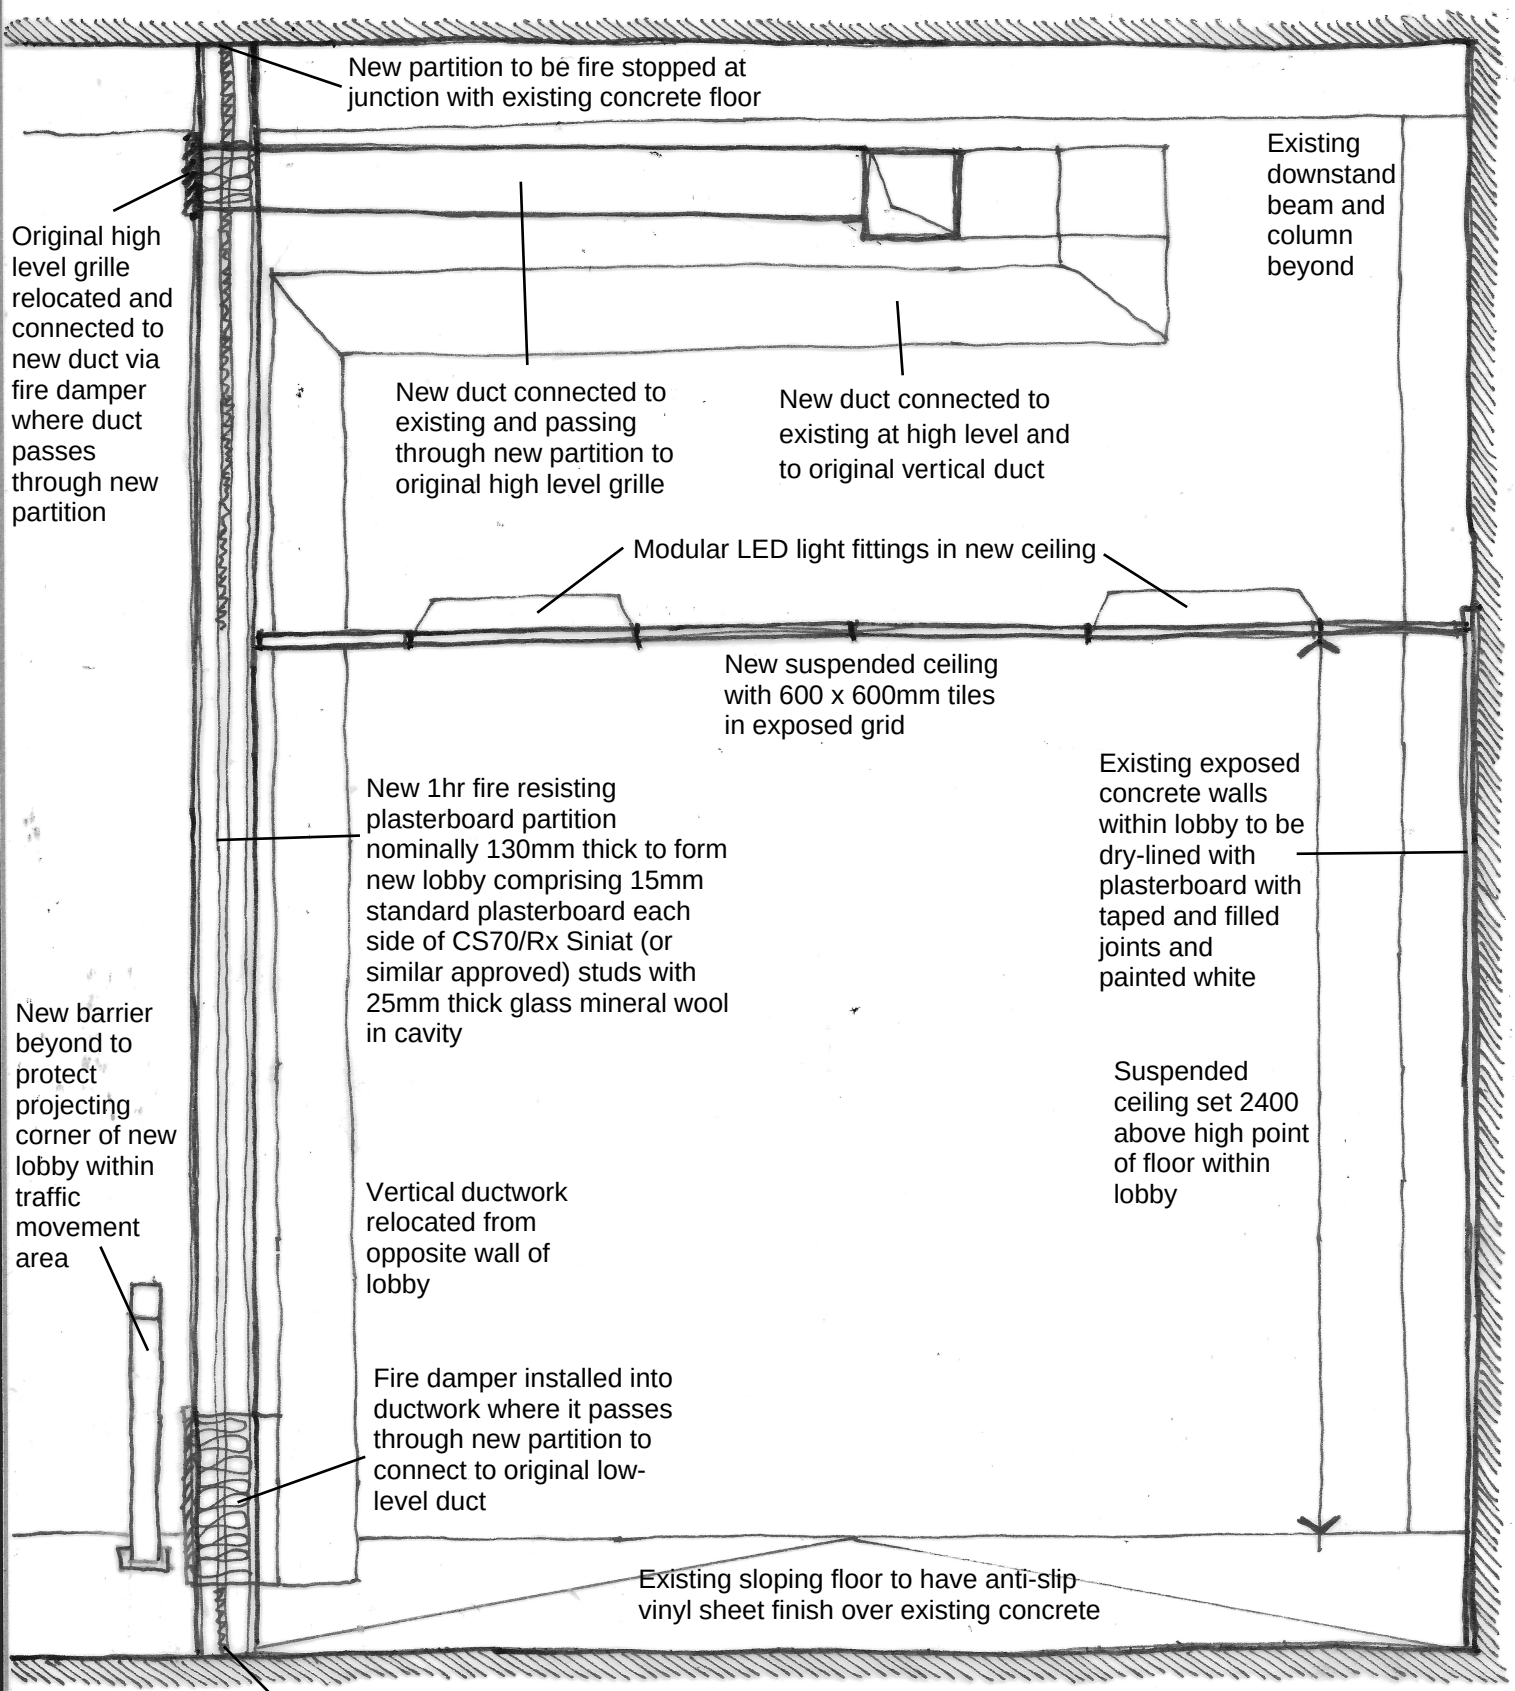


	firman | consulting	Manchester Crown Court, Minshull Street
Revisions	White House | Heol Las | Llantrisant | Pontyclun	Judges' Lift Lobby Project
01 - Issued for Listed Building Consent	Rhondda Cynon Taff | Wales | CF72 8EG	Proposed Section C-C
	07768 764096	1:20@A4 28th April 2026

firman | consulting Ltd
is a limited company registered in England and Wales with registered number 14998739
Registered office 266-268 Stratford Road, Shirley, Solihull, West Midlands B90 3AD

26-02-01-11 Revision 01