
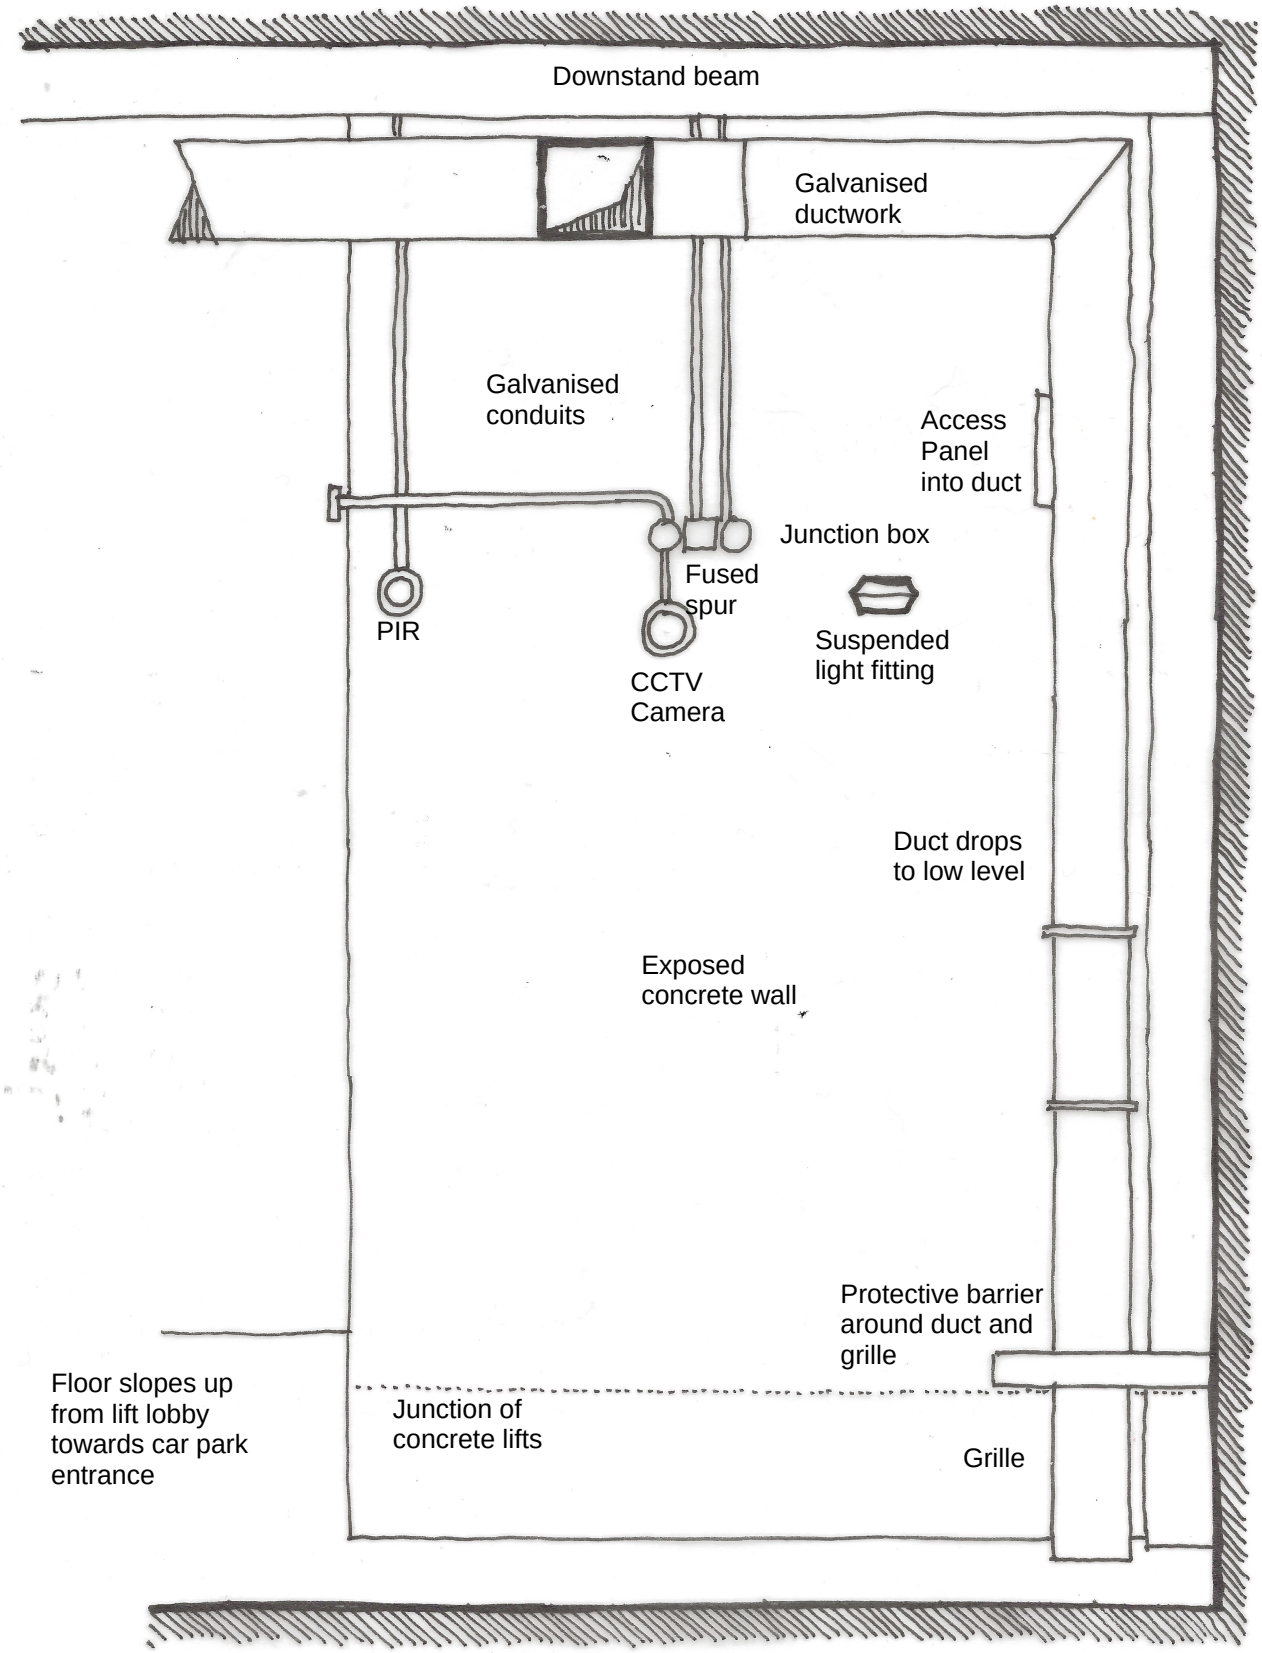


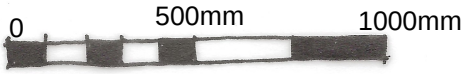

	firman | consulting	Manchester Crown Court, Minshull Street
Revisions	White House | Heol Las | Llantrisant | Pontyclun	Judges' Lift Lobby Project
01-Issued for Listed Building Consent	Rhondda Cynon Taff | Wales | CF72 8EG	Existing Section CC
	07768 764096	1:20@A4 18th February 2026
firman | consulting Ltd is a limited company registered in England and Wales with registered number 14998739 Registered office 266-268 Stratford Road, Shirley, Solihull, West Midlands B90 3AD		26-02-01-05 Revision 01