
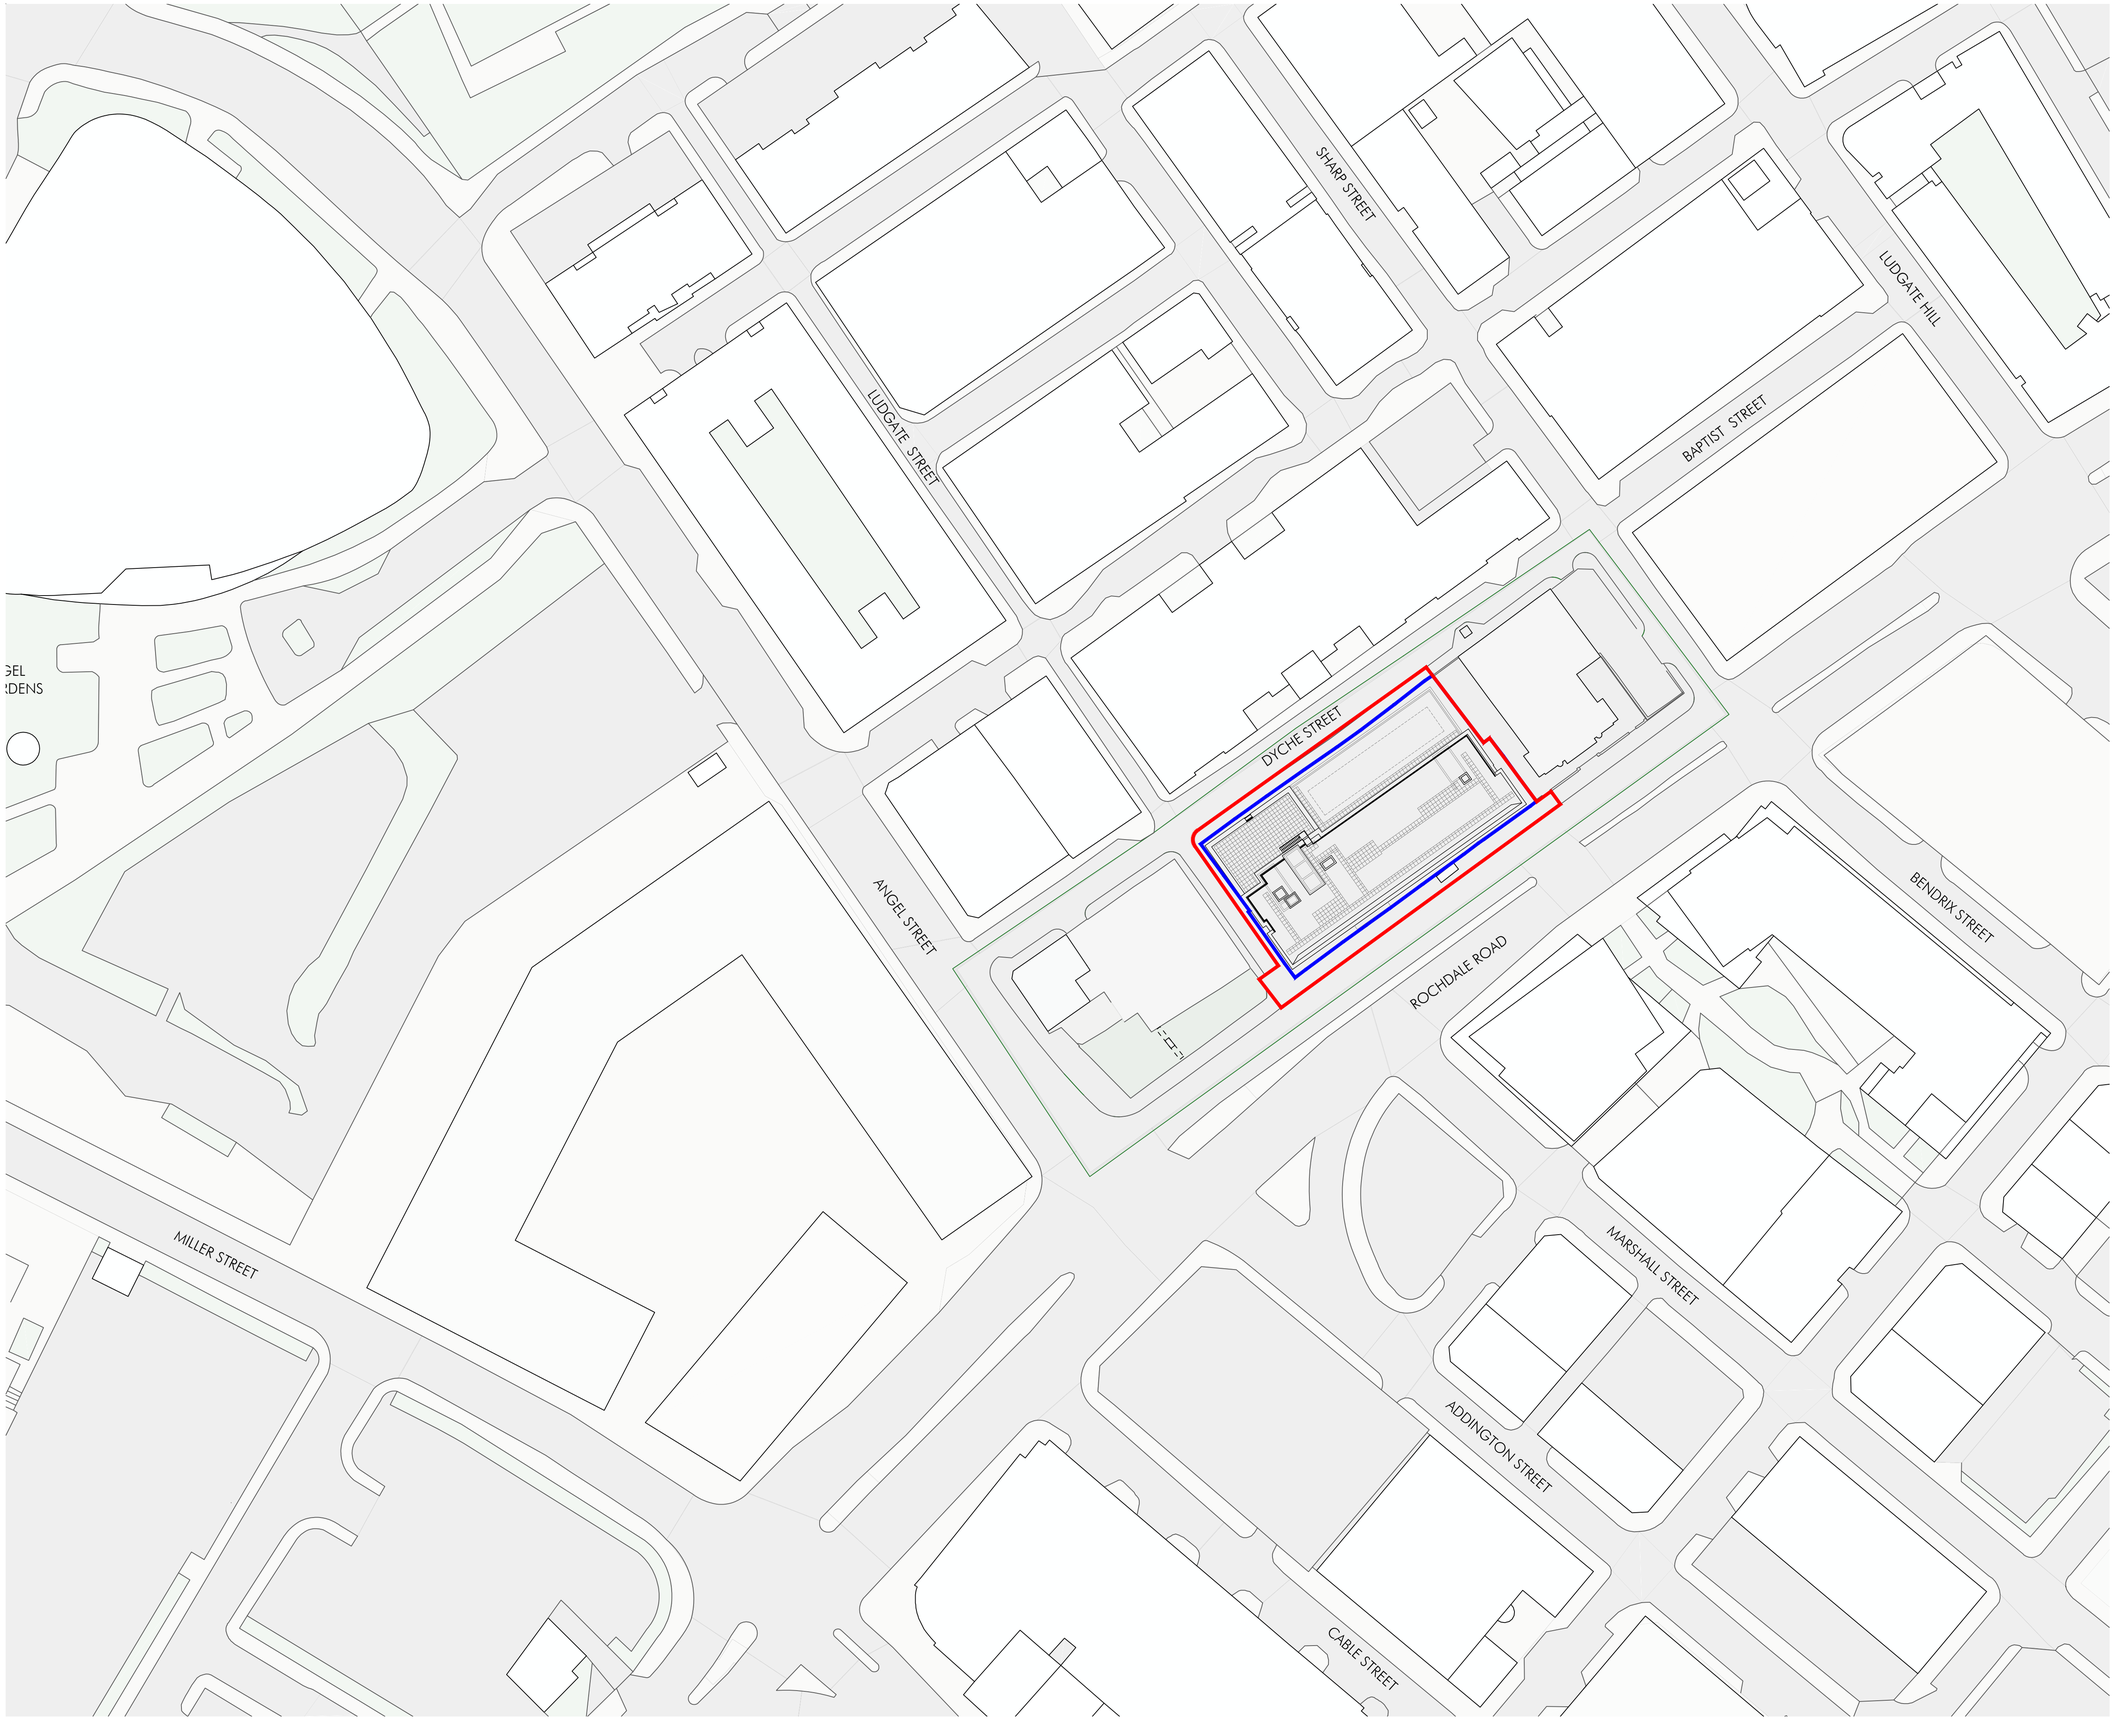


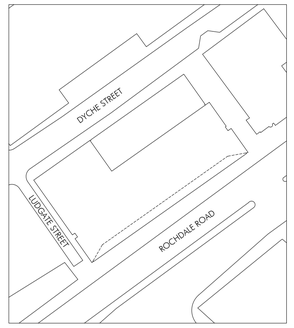

SITE LOCATION PLAN - NTS

PROPOSED BLOCK PLAN

0 10m 20m 30m 40m 50m

SCALE 1:500 IN METRES

KEY:

APPLICATION BOUNDARY

OWNERSHIP BOUNDARY

DRAWN	REVISION	DATE	VER

ALLISON PIKE

ARCHITECTS & DESIGNERS

7 Buxton Road West, Disley,
Stockport, Cheshire, SK12 2AE.
Website: www.allisonpike.com

Telephone: 01663 763000
Facsimile: 01663 766772
Email: studio@allisonpike.com

© Allison Pike Partnership Limited.

PLANNING ISSUE

PROJECT

PREMIER INN ROCHDALE ROAD
25 ROCHDALE ROAD
MANCHESTER, M4 4HT

TITLE

PROPOSED BLOCK PLAN

SCALE

1:500 @ A1

DRAWING No

L017-APA-90-EX.00-D-A-900004

REVISION