



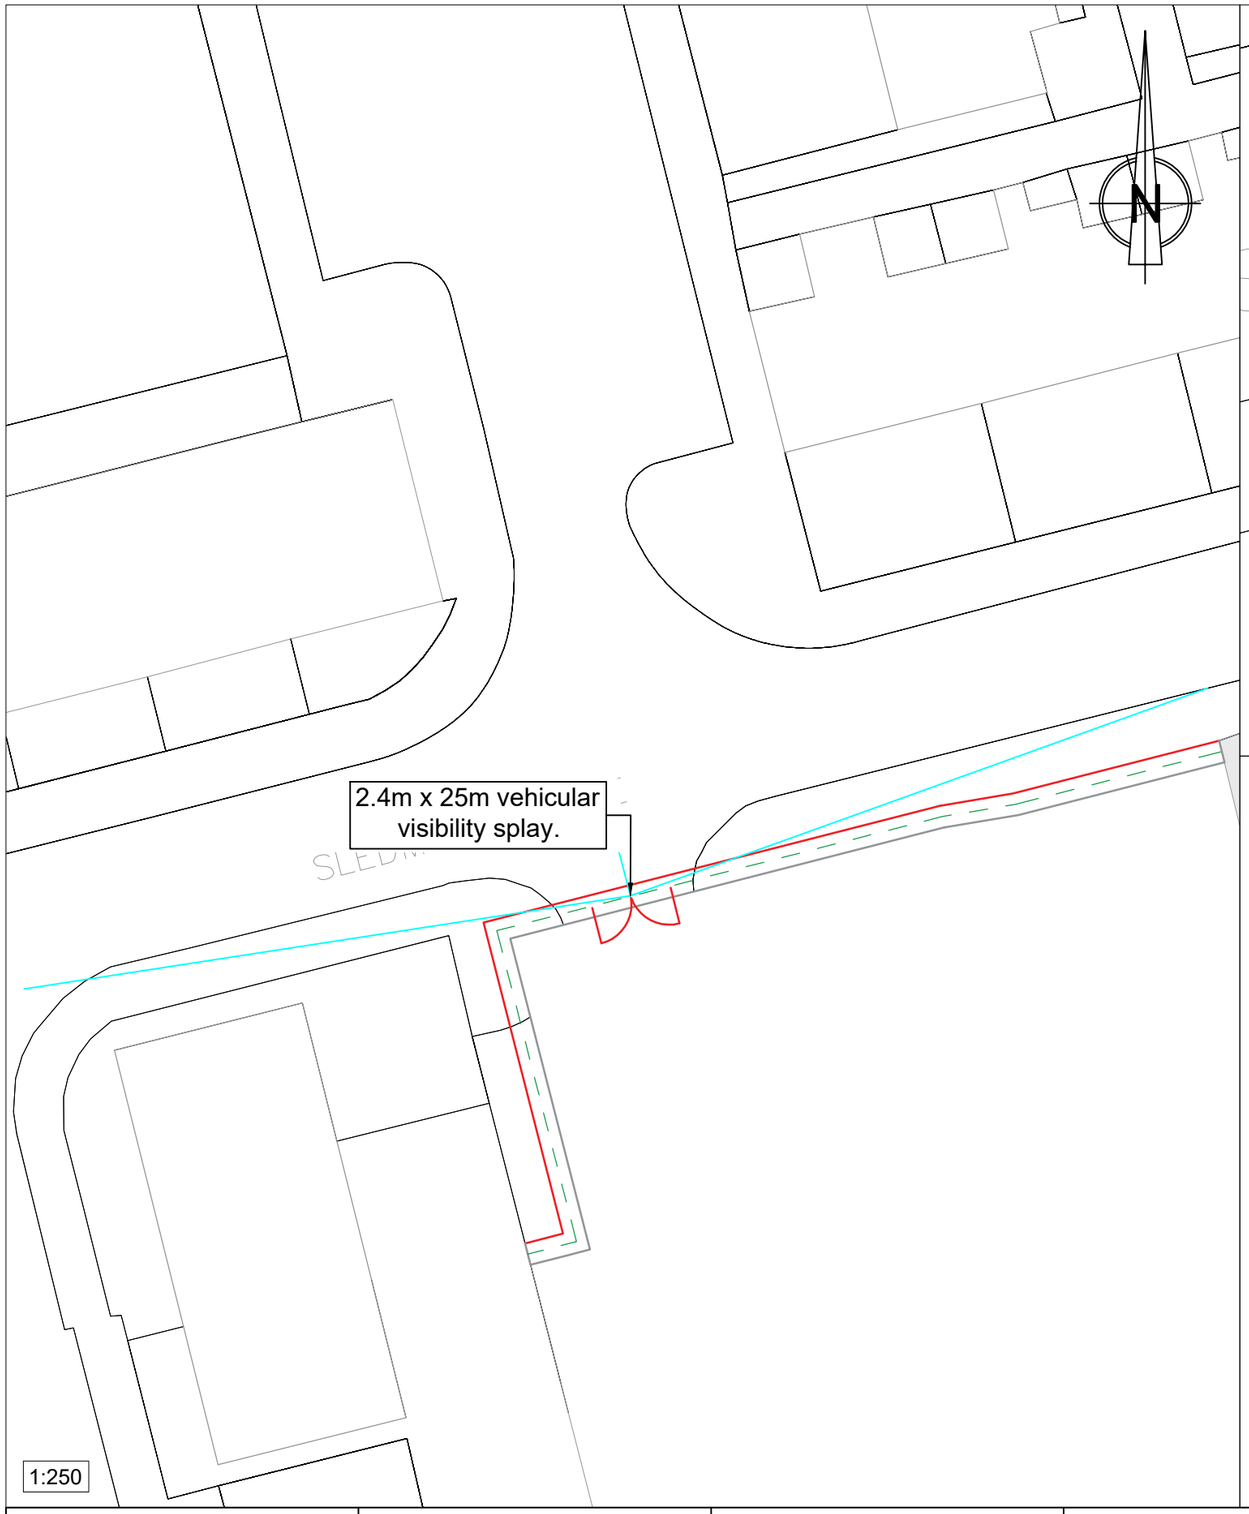

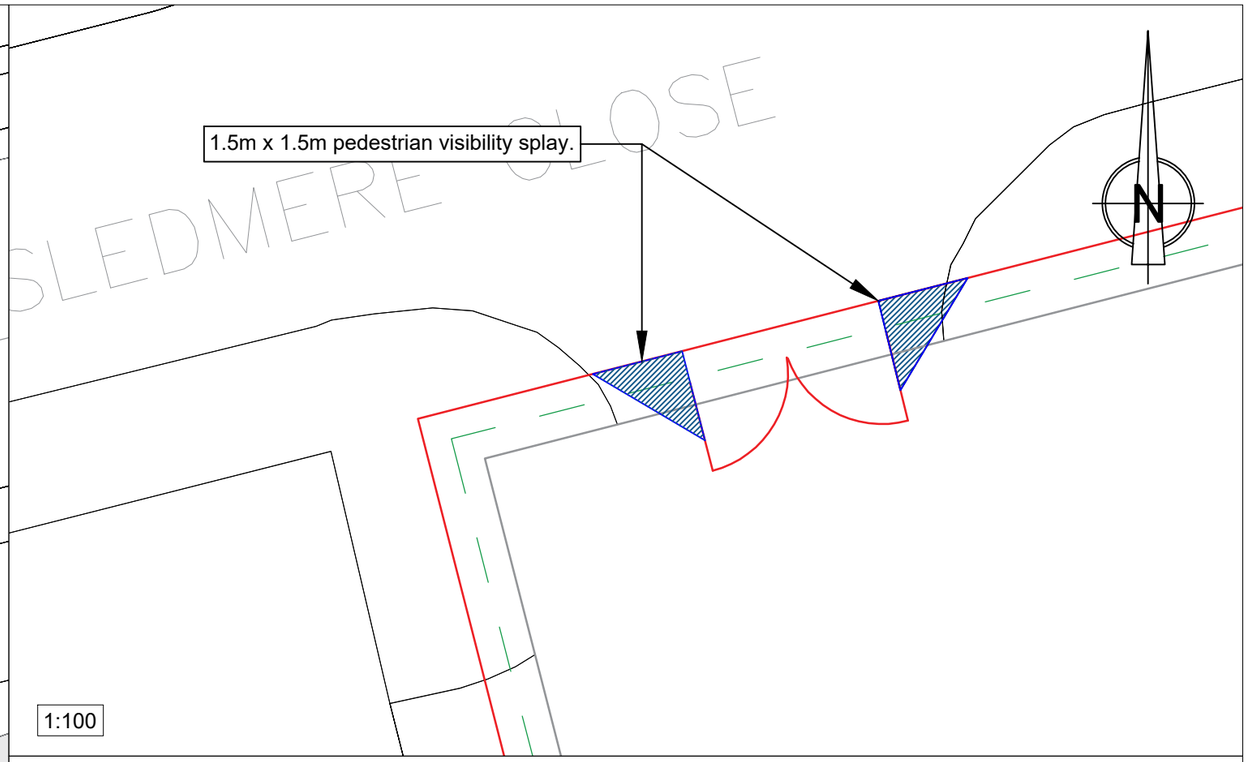

EXAMPLE OF GREEN PALADIN FENCING

LEGEND

- Application Boundary
- Denotes: 1.8m high, green paladin fencing subject to this planning application
- Gates
- 2.4m x 25m visibility splay
- 1.5m x 1.5m pedestrian visibility splay

NOTES

1) THIS DRAWING IS FOR DISCUSSION PURPOSES ONLY AND NOT FOR CONSTRUCTION
2) THE CONTENT OF THIS DRAWING WILL REQUIRE FURTHER WORK INCLUDING A STAGE 1 ROAD SAFETY AUDIT AND DETAILED DESIGN
3) THIS DRAWING IS BASED ON 3RD PARTY SURVEY INFORMATION

THIS DESIGN HAS BEEN PREPARED IN ACCORDANCE WITH DMRB CD 123 AND TSRGD (CHAPTERS 3, 5 AND 6)

REVISIONS

REV	REVNOTES	DRAWNBY	DATE-D	CHKBY	DATE-C	APPBY	DATE-A
P01	VISIBILITY_SPLAY_PLAN	NC	15/04/26	RF	15/04/26	RF	15/04/26

Stantec

CLIENT: ONE MANCHESTER

PROJECT: GREY MARE LANE ESTATE, BESWICK

TITLE: PROPOSED FENCING PLAN - PLOT I VISIBILITY SPLAYS

STANTEC PROJECT NO.	SCALE @ A3
35664	AS SHOWN

STATUS DESCRIPTION	STATUS
FOR SUBMISSION	S4

DRAWING NO.	REVISION
35664-STAN-XX-XX-DR-TP-2001	P01