
Copyright of this drawing is vested in the architect and it must not be copied or reproduced without consent. Figured dimensions only are to be taken from this drawing. All contractors must visit the site and be responsible for taking and checking all dimensions relative to their work. Space Invader Design are to be advised of any variation between drawings and site conditions. Do not scale off this drawing


General Notes:

Application area

Ownership boundary

- Drawing has been prepared by SID to record the scope of intent only.
- Survey information on base build provided by others.

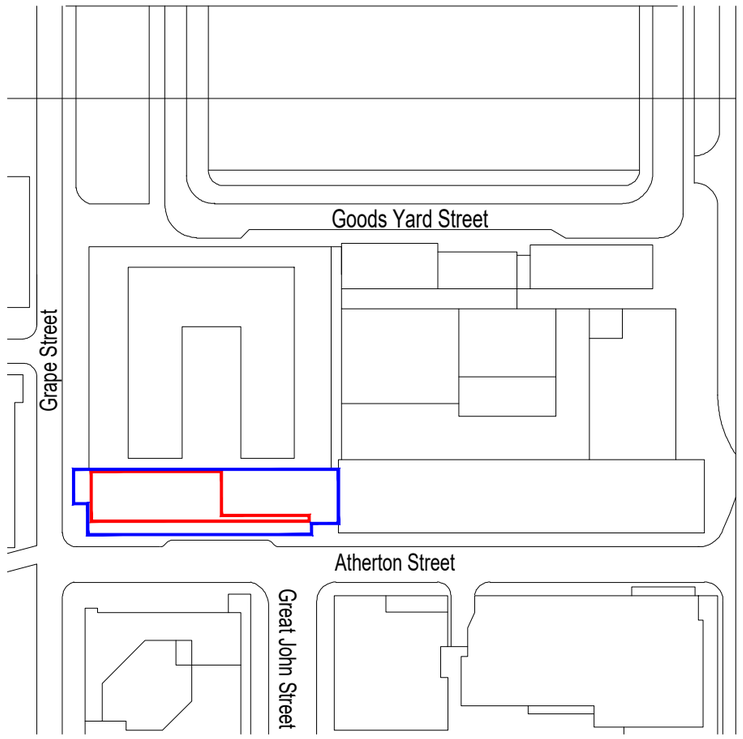

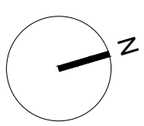

0 20 40 60 80 100

Scale 1:1250

Site Location Plan
1:1250

Rev:	Details:	By:	Date:

FOR INFORMATION

Client:
Aviva

Project:
St John's Transmission

Drawing Title:
Site Location Plan

Upload Reference:
-

SID Project Number:	SID Drawing Number:	Revision:
25034	((90)001	-
Scale at A3:	**Drawn By:**	**Workstage:**
1:1250	RC	Planning

spaceinvader

Email: info@spaceinvaderdesign.co.uk
Web: www.spaceinvaderdesign.co.uk