


RevNo	Revision note	Date	Signature	Checked

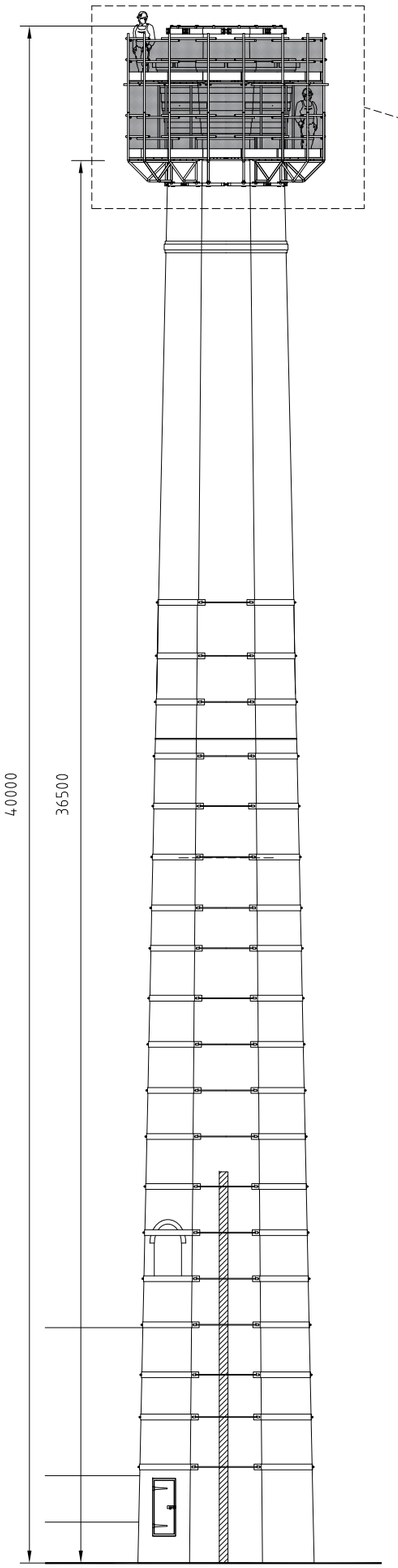


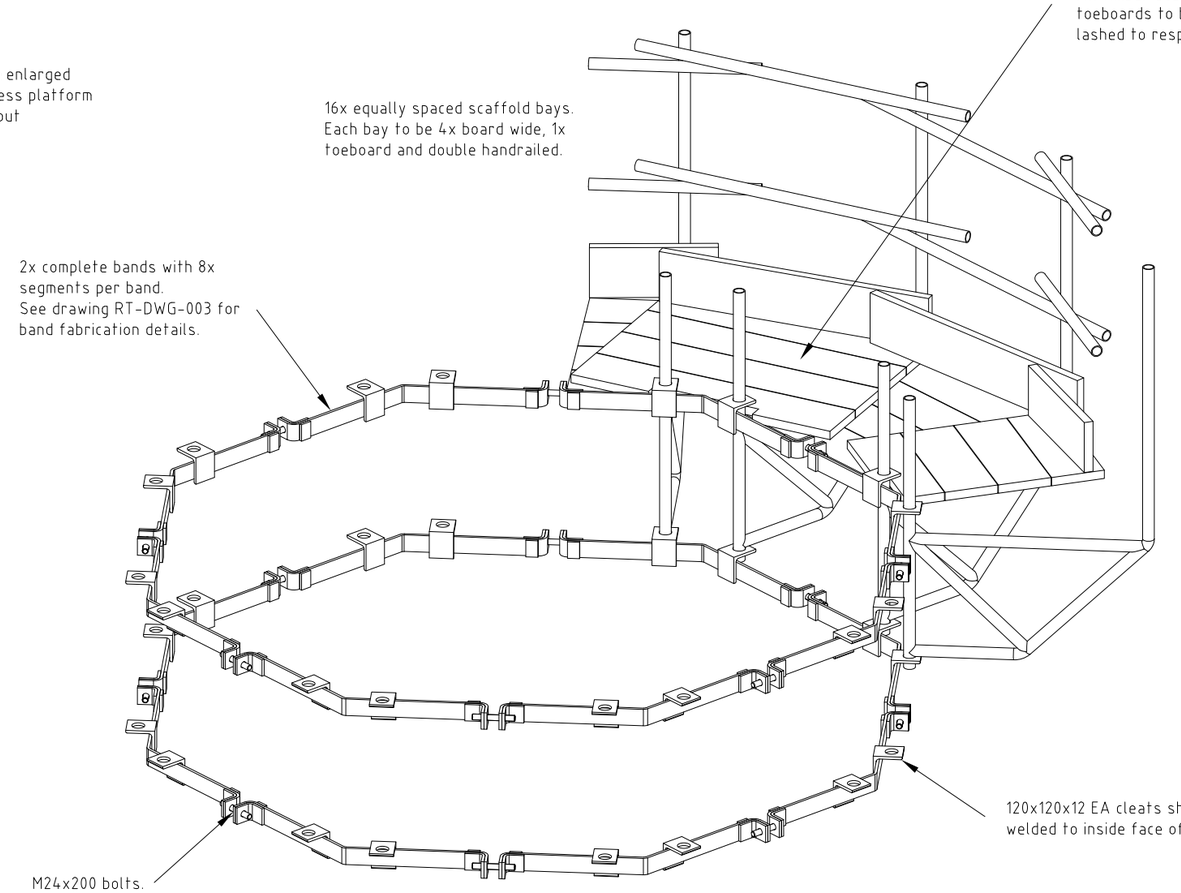

ENLARGED PLATFORM LAYOUT

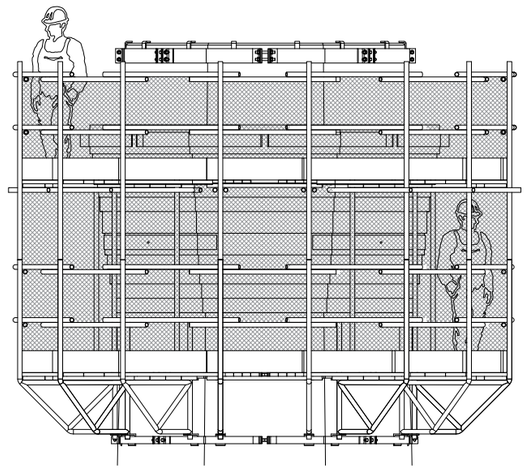

TEMPORARY ACCESS PLATFORM

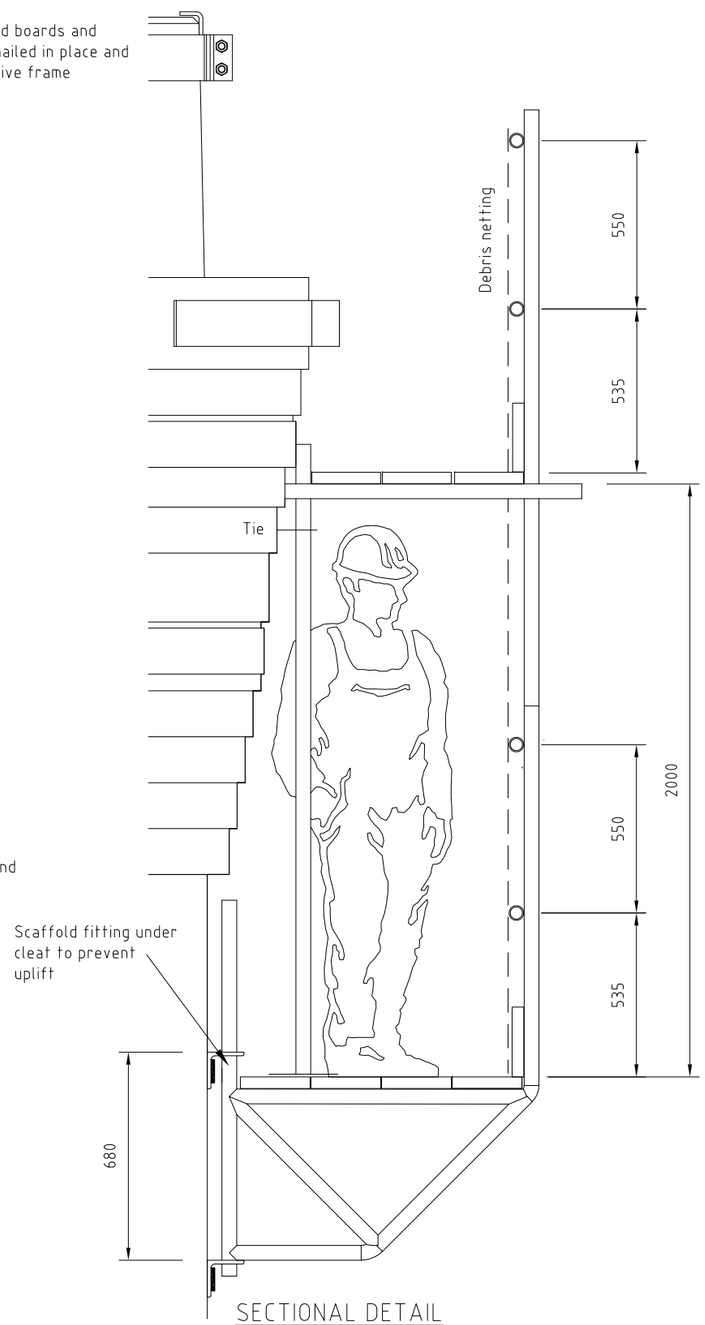

SECTIONAL DETAIL
(TYP)

Drawing Status:	SS = Sketch scheme	P = Proposal	C = Construction	F = Fabrication	AS = As-built	S = Survey
Print size A3	Designed by Nigel Matthews	Checked by Paul Bentley	Approved by - date P.B - 20.04.2026	File name RT-DWG-010-P		Date of issue 20.04.2026

RIGG TECH Ltd
Unit E3 Springfield Industrial Estate
Samuel Street, Manchester, M35 0GA
Tel: 0161 684 7800, E-mail: info@rigg-tech.com

Platform installation details		
Murrays Mill, Manchester	Rev B	Sheet 1/1

This drawing is the property of Rigg Tech Ltd and should not be used or copied without written permission