


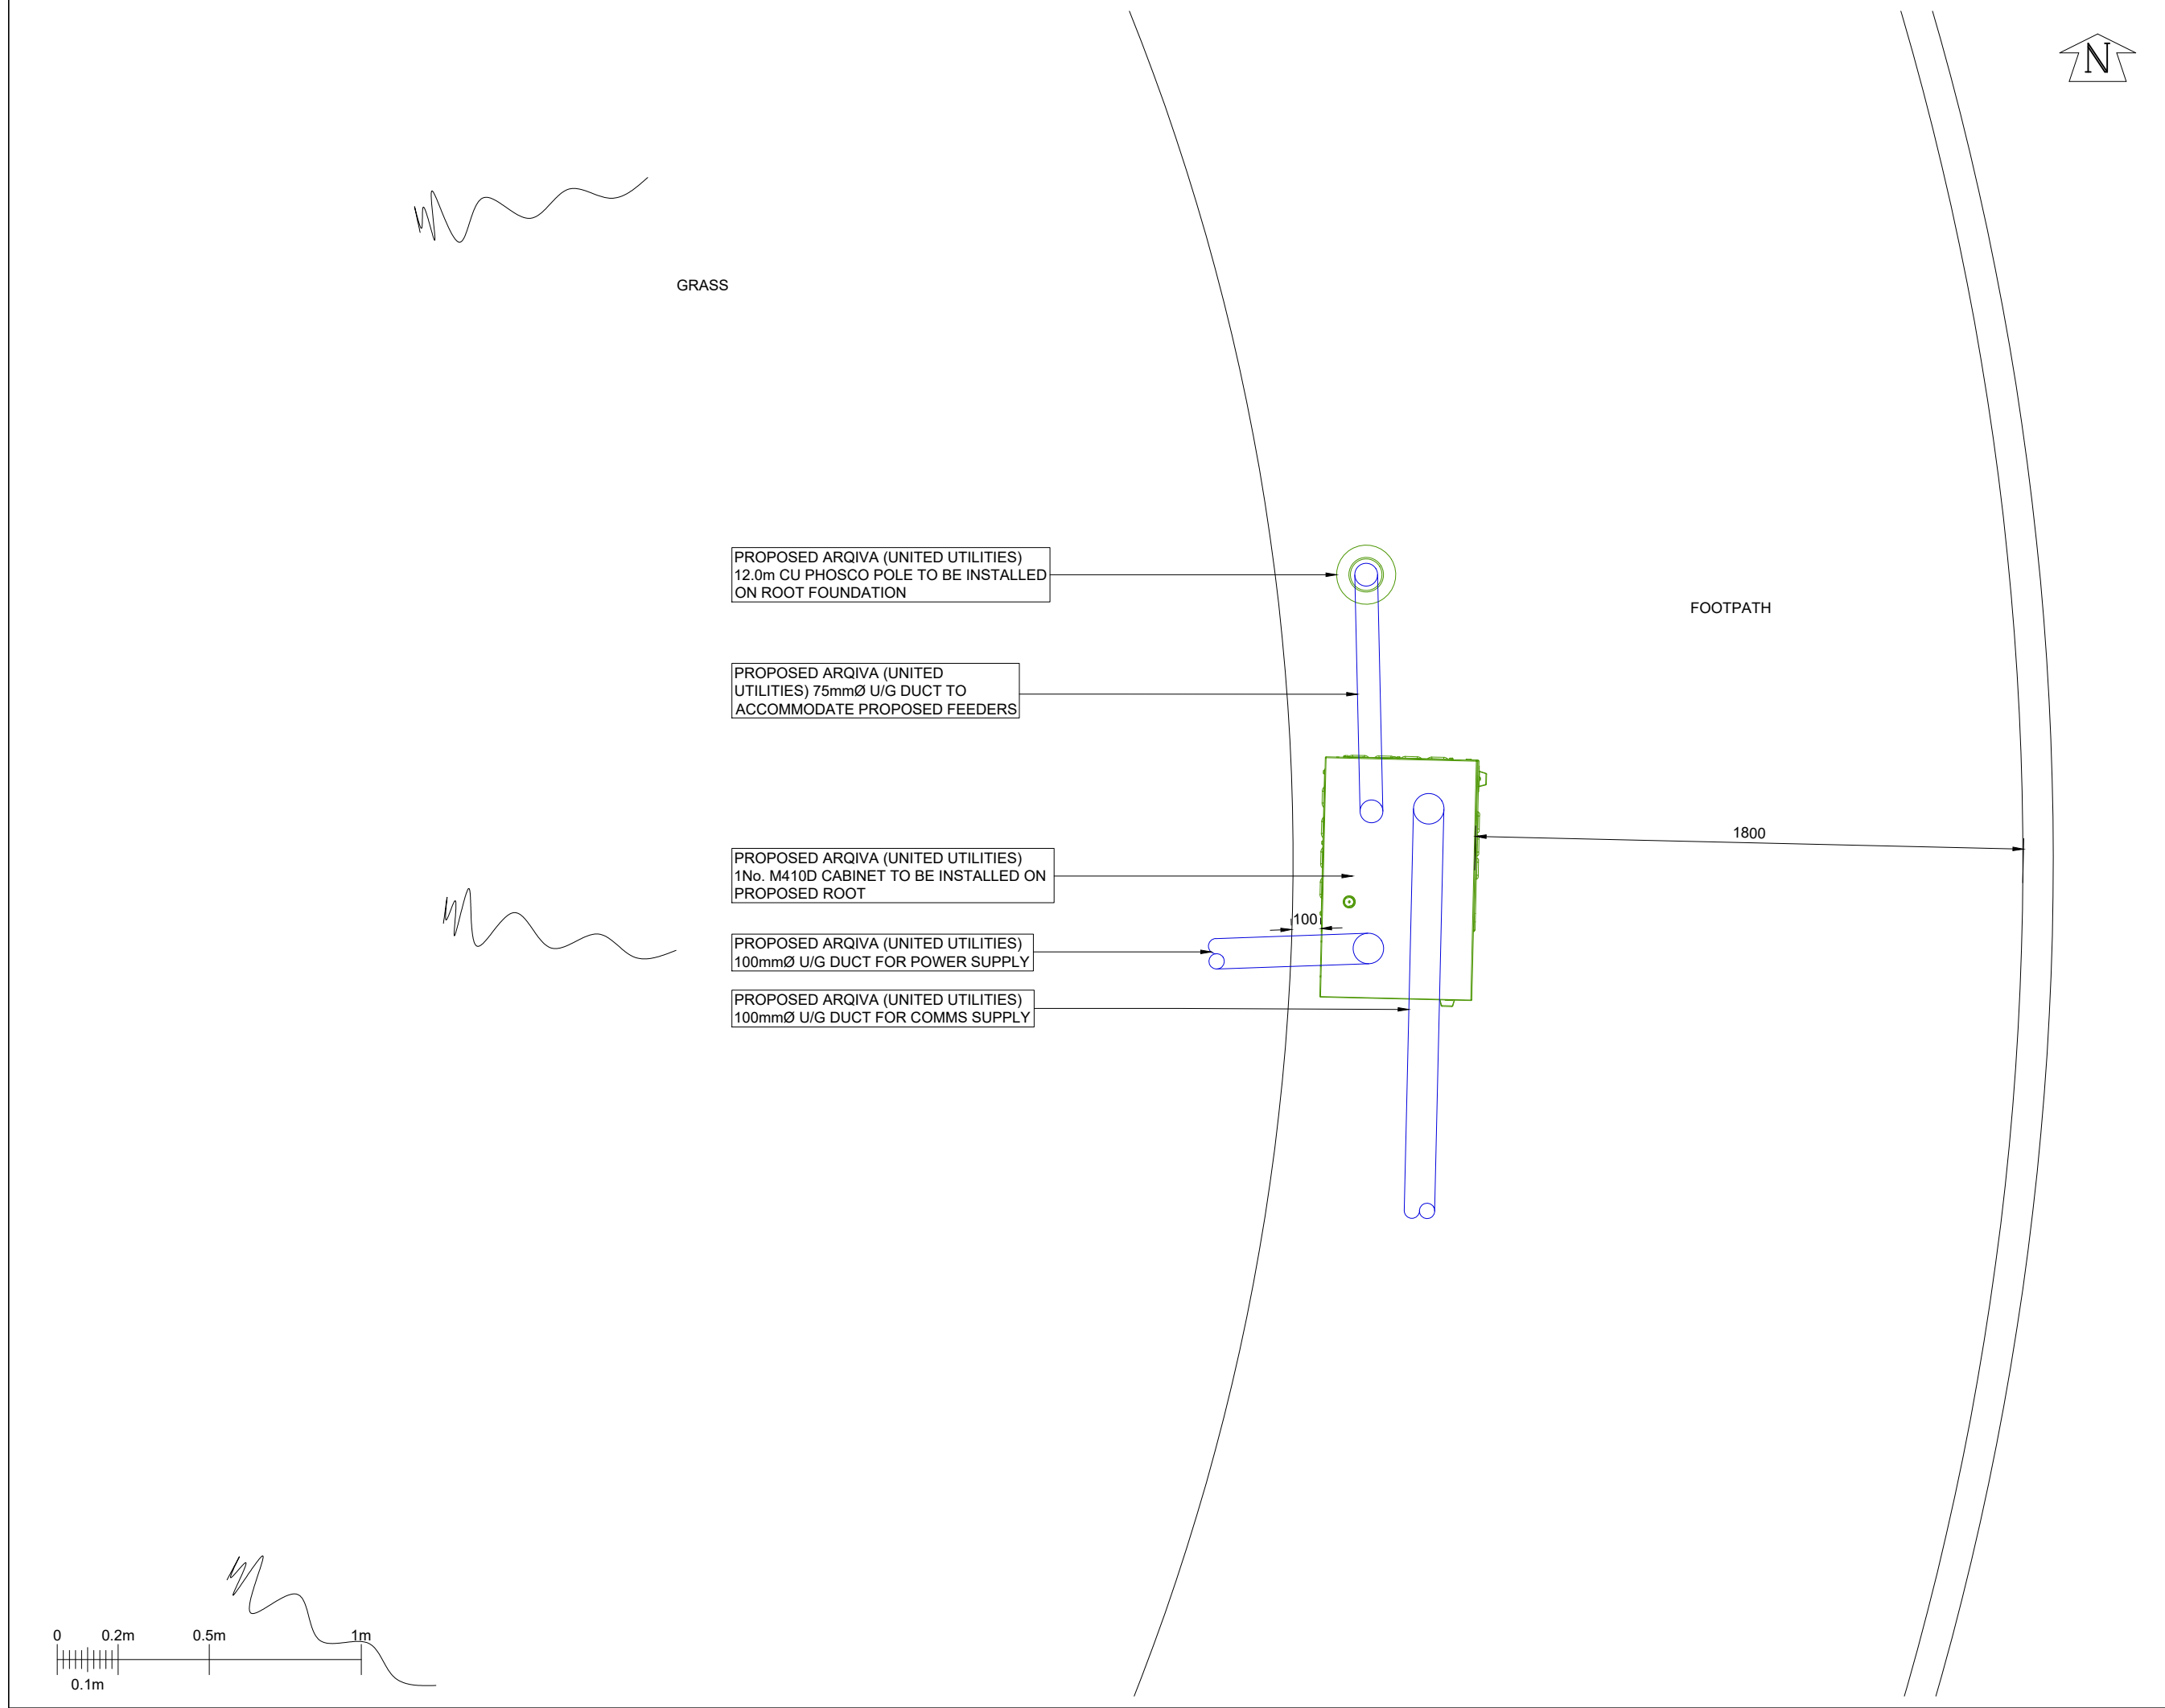

© Arqiva

All rights reserved. No part of this publication may be reproduced, stored in a retrieval system or transmitted in any form or by any means (Electronic, Mechanical, Photocopying, Recording or otherwise), without the prior written consent of the Company.

NOTES

OTHER USERS PROPOSALS  
FEINT DETAILS SHOWN AS  
ARE INDICATIVE OF OTHER USERS  
PROPOSALS WHICH MAY BE THE  
SUBJECT OF SEPARATE  
APPLICATIONS

UTILITIES

UNDERGROUND AND OVERGROUND  
UTILITIES POSITIONS ARE INDICATIVE  
ONLY. POSITIONS MUST BE  
CONFIRMED PRIOR TO ANY WORKS.  
REFER TO SHE-GH-015 SHE006 -  
EXCAVATIONS.

DRAINAGE

DUCTS

FEEDERS

FIBRE

GAS

LIGHTNING PROTECTION

POWER

SERVICES UNKNOWN

TELECOMS

WATER

|                   |                                  |          |     |     |
|-------------------|----------------------------------|----------|-----|-----|
| PROJECT: UUW_M146 |                                  |          |     |     |
|                   | PROJECT:                         |          |     |     |
| 4                 | PROJECT: 12294188<br>MINOR AMNED | 20/04/26 | HFC | HFC |
| 3                 | PROJECT: 12294188<br>MINOR AMNED | 12/02/26 | HFC |     |
| 2                 | PROJECT: 12294188<br>PLANNING    | 20/01/26 | HFC | HFC |
| 1                 | PROJECT: 12294188<br>SITE RECORD | 22/12/25 | JHF | DH  |
| ISS               | REVISION                         | DATE     | DRN | APP |

Crawley Court, Winchester, Hampshire, SO21 2QA  
cad.services@arqiva.com

SITE No.

325807

YARBURGH ST SW  
YARBURGH STREET  
WHALLEY RANGE  
MANCHESTER  
GREATER MANCHESTER  
M16 7FJ

NGR

SJ 83058 95248

OS GRID

383058 395248

TITLE

EQUIPMENT PLAN  
PROPOSED  
ARQIVA (UNITED UTILITIES)

SCALE

1:20

DRAWN

JHF

22/12/25

APPROVED

HFC

20/04/26

DRAWING No.

SHEET 1 OF 1


REV.

325807-01-101-MD004

4

| PROPOSED ANTENNA DETAILS |      |                                            |             |             |               |             |                |
|--------------------------|------|--------------------------------------------|-------------|-------------|---------------|-------------|----------------|
| I.D. No.                 | ITEM | TYPE / SIZE                                | BEARING     | MEAN HEIGHT | FEEDER LENGTH | FEEDER TYPE | No. OF FEEDERS |
| TBC                      | A1   | 4220-06-405-T0 (0° elec tilt) OMNI ANTENNA | OMNI E.T.N. | 13.83m      | 25.0m         | LDF4-50     | 1              |
| TBC                      | A2   | SIRIO SO-918-2 OMNI ANTENNA                | OMNI E.T.N. | 4.19m       | 6.0m          | CNT400      | 1              |

| PROPOSED GPS DETAILS |                       |             |               |             |                |
|----------------------|-----------------------|-------------|---------------|-------------|----------------|
| I.D. No.             | TYPE / SIZE           | MEAN HEIGHT | FEEDER LENGTH | FEEDER TYPE | No. OF FEEDERS |
| TBC                  | BULLET III GPS MODULE | 12.3m       | 15.0m         | CNT400      | 1              |

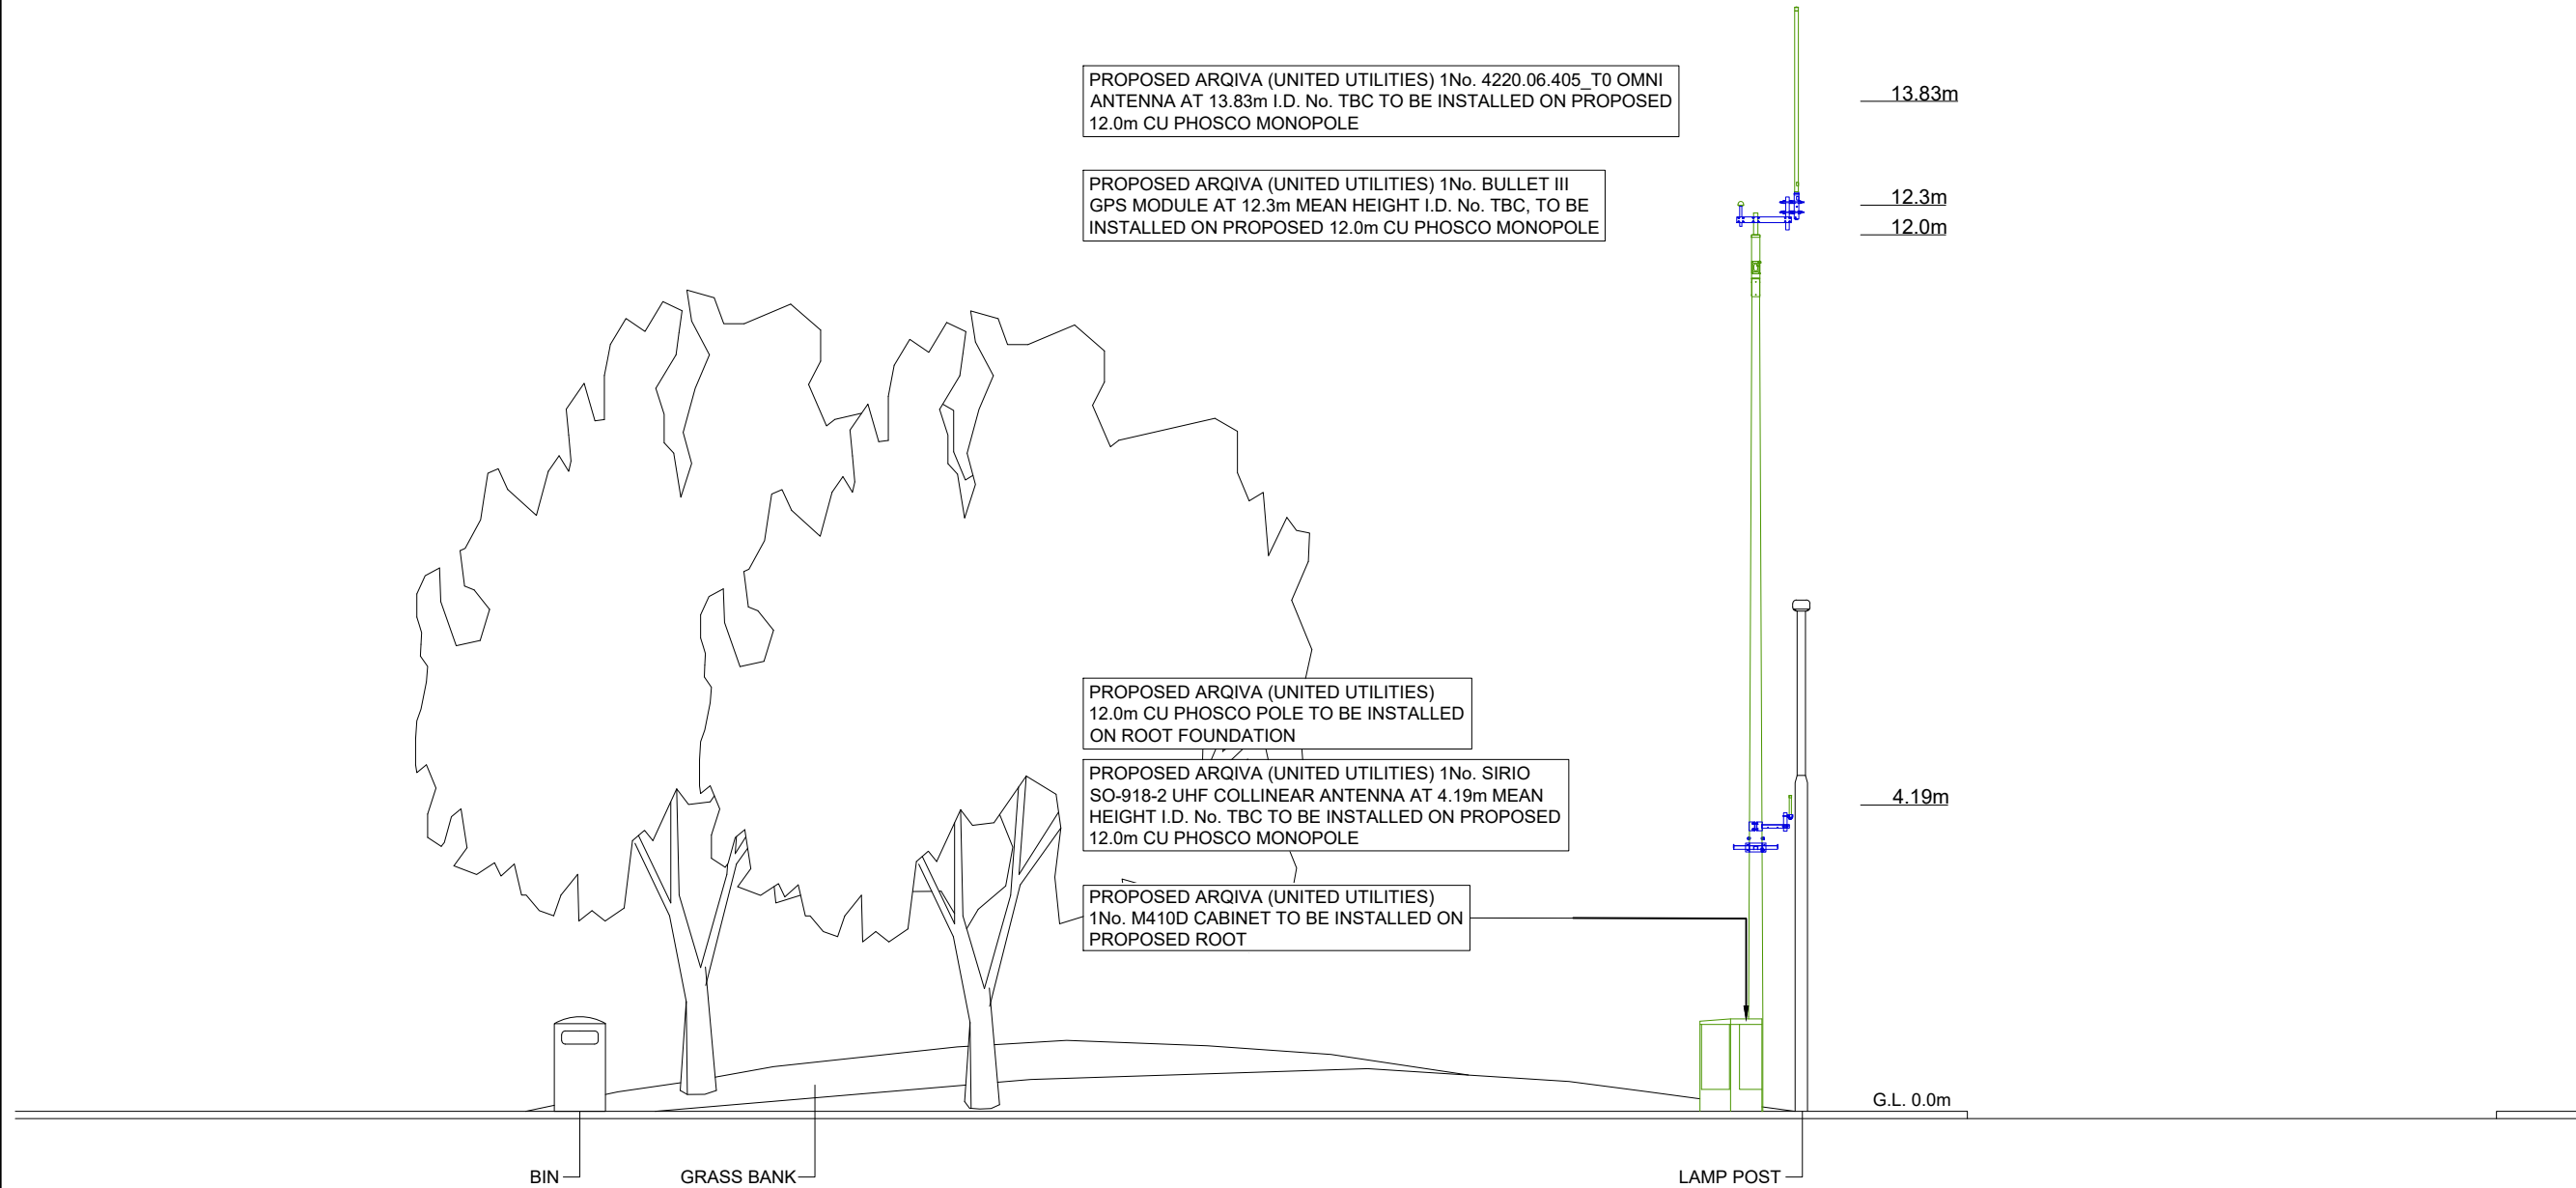

SOUTH-EAST ELVEATION

© Arqiva  
All rights reserved. No part of this publication may be reproduced, stored in a retrieval system or transmitted in any form or by any means (Electronic, Mechanical, Photocopying, Recording or otherwise), without the prior written consent of the Company.

NOTES  
OTHER USERS PROPOSALS  
FEINT DETAILS SHOWN AS  
ARE INDICATIVE OF OTHER USERS  
PROPOSALS WHICH MAY BE THE  
SUBJECT OF SEPARATE  
APPLICATIONS

PROJECT: U UW\_M146

|     |                                  |          |     |     |
|-----|----------------------------------|----------|-----|-----|
|     | PROJECT:                         |          |     |     |
| 4   | PROJECT: 12294188<br>MINOR AMNED | 20/04/26 | HFC | HFC |
| 3   | PROJECT: 12294188<br>MINOR AMNED | 12/02/26 | HFC |     |
| 2   | PROJECT: 12294188<br>PLANNING    | 20/01/26 | HFC | HFC |
| 1   | PROJECT: 12294188<br>SITE RECORD | 22/12/25 | JHF | DH  |
| ISS | REVISION                         | DATE     | DRN | APP |

arqiva

Crawley Court, Winchester, Hampshire, SO21 2QA  
cad.services@arqiva.com

SITE No.

325807

YARBURGH ST SW  
YARBURGH STREET  
WHALLEY RANGE  
MANCHESTER  
GREATER MANCHESTER  
M16 7FJ

NGR

SJ 83058 95248

OS GRID

383058 395248

TITLE

ELEVATION  
PROPOSED  
ARQIVA (UNITED UTILITIES)

SCALE

1:100

DRAWN

JHF

22/12/25

APPROVED

HFC

20/04/26

DRAWING No.

SHEET 1 OF 1

REV.

325807-01-150-MD004

4

NOTES

OTHER USERS PROPOSALS  
FEINT DETAILS SHOWN AS  
ARE INDICATIVE OF OTHER USERS  
PROPOSALS WHICH MAY BE THE  
SUBJECT OF SEPARATE  
APPLICATIONS

PROJECT: U UW\_M146

| ISS | REVISION                         | DATE     | DRN | APP |
|-----|----------------------------------|----------|-----|-----|
|     |                                  |          |     |     |
| 4   | PROJECT: 12294188<br>MINOR AMNED | 20/04/26 | HFC | HFC |
| 3   | PROJECT: 12294188<br>MINOR AMNED | 12/02/26 | HFC |     |
| 2   | PROJECT: 12294188<br>PLANNING    | 20/01/26 | HFC | HFC |
| 1   | PROJECT: 12294188<br>SITE RECORD | 22/12/25 | JHF | DH  |



Crawley Court, Winchester, Hampshire, SO21 2QA  
cad.services@arqiva.com

SITE No. 325807

YARBURGH ST SW  
YARBURGH STREET  
WHALLEY RANGE  
MANCHESTER  
GREATER MANCHESTER  
M16 7FJ

NGR SJ 83058 95248

OS GRID 383058 395248

TITLE  
ELEVATION  
PROPOSED  
ARQIVA (UNITED UTILITIES)

SCALE 1:100

DRAWN JHF 22/12/25

APPROVED HFC 20/04/26

DRAWING No. 325807-01-151-MD004 SHEET 1 OF 1 REV. 4

PROPOSED ARQIVA (UNITED UTILITIES) 1No. 4220.06.405\_T0 OMNI  
ANTENNA AT 13.83m I.D. No. TBC TO BE INSTALLED ON PROPOSED  
12.0m CU PHOSCO MONOPOLE

PROPOSED ARQIVA (UNITED UTILITIES) 1No. BULLET III  
GPS MODULE AT 12.3m MEAN HEIGHT I.D. No. TBC, TO BE  
INSTALLED ON PROPOSED 12.0m CU PHOSCO MONOPOLE

PROPOSED ARQIVA (UNITED UTILITIES)  
12.0m CU PHOSCO POLE TO BE INSTALLED  
ON ROOT FOUNDATION

PROPOSED ARQIVA (UNITED UTILITIES) 1No. SIRIO  
SO-918-2 UHF COLLINEAR ANTENNA AT 4.19m MEAN  
HEIGHT I.D. No. TBC TO BE INSTALLED ON PROPOSED  
12.0m CU PHOSCO MONOPOLE

PROPOSED ARQIVA (UNITED UTILITIES)  
1No. M410D CABINET TO BE INSTALLED ON  
PROPOSED ROOT


BIN

GRASS BANK

LAMP POST

G.L. 0.0m

NORTH-EAST ELVEATION

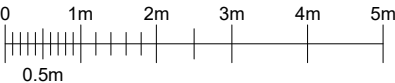

NOTES

OTHER USERS PROPOSALS  
FEINT DETAILS SHOWN AS  
ARE INDICATIVE OF OTHER USERS  
PROPOSALS WHICH MAY BE THE  
SUBJECT OF SEPARATE  
APPLICATIONS

PROJECT: U UW\_M146

|     |                                  |          |     |     |
|-----|----------------------------------|----------|-----|-----|
|     | PROJECT:                         |          |     |     |
| 4   | PROJECT: 12294188<br>MINOR AMNED | 20/04/26 | HFC | HFC |
| 3   | PROJECT: 12294188<br>MINOR AMNED | 12/02/26 | HFC |     |
| 2   | PROJECT: 12294188<br>PLANNING    | 20/01/26 | HFC | HFC |
| 1   | PROJECT: 12294188<br>SITE RECORD | 22/12/25 | JHF | DH  |
| ISS | REVISION                         | DATE     | DRN | APP |

arqiva

Crawley Court, Winchester, Hampshire, SO21 2QA  
cad.services@arqiva.com

SITE No. 325807

YARBURGH ST SW  
YARBURGH STREET  
WHALLEY RANGE  
MANCHESTER  
GREATER MANCHESTER  
M16 7FJ


|         |                |
|---------|----------------|
| NGR     | SJ 83058 95248 |
| OS GRID | 383058 395248  |

TITLE  
ANTENNA PLAN  
PROPOSED  
ARQIVA (UNITED UTILITIES)

|          |      |          |
|----------|------|----------|
| SCALE    | 1:10 |          |
| DRAWN    | JHF  | 22/12/25 |
| APPROVED | HFC  | 20/04/26 |


|                     |              |      |
|---------------------|--------------|------|
| DRAWING No.         | SHEET 1 OF 1 | REV. |
| 325807-01-152-MD004 |              | 4    |

PROPOSED  
ARQIVA  
BULLET III GPS  
MODULE  
AT 12.3m  
OMNI ETN  
I.D. No. TBC

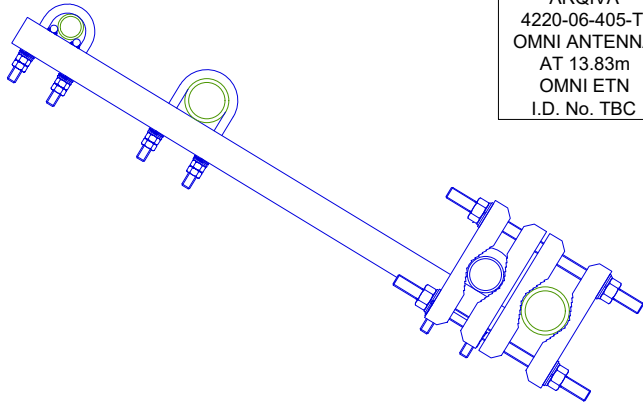

ANTENNA PLAN AT 13.83m

PROPOSED  
ARQIVA  
4220-06-405-T0  
OMNI ANTENNA  
AT 13.83m  
OMNI ETN  
I.D. No. TBC

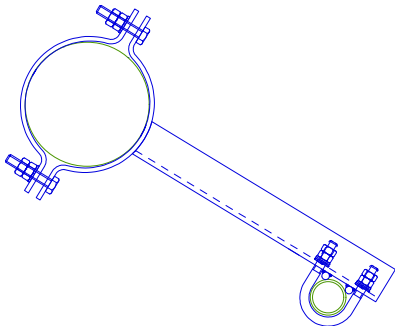

ANTENNA PLAN AT 4.19m

PROPOSED  
ARQIVA  
SIRIO SO-918-2  
OMNI ANTENNA  
AT 4.19m  
OMNI ETN  
I.D. No. TBC

