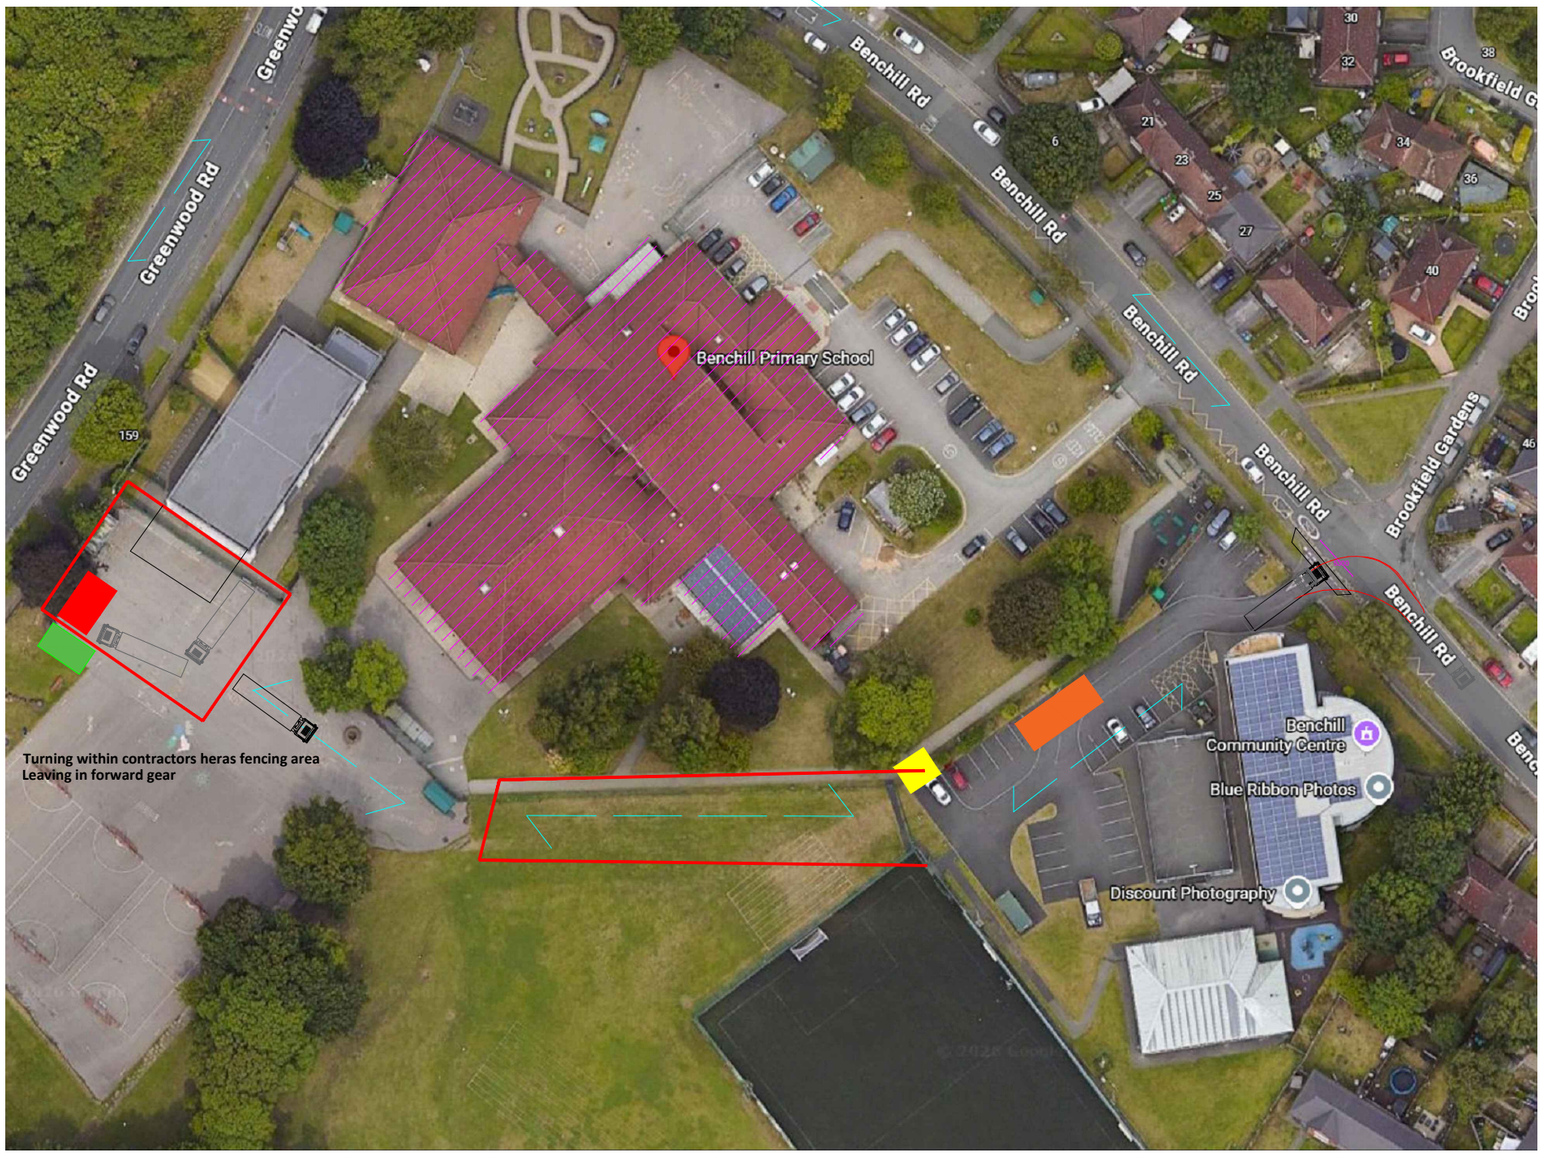

- Welfare cabin / material storage
- Contractor Parking
- Wheel washing point
- Skips
- Heras fencing
- One vehicle access at any one time

CLEAR VIEW 2.5M

DO NOT SCALE OFF THIS DRAWING

ONLY DIMENSIONS ARE TO BE USED FROM THIS DRAWING

ALL CONTRACTORS MUST VISIT THE SITE AND BE RESPONSIBLE FOR TAKING AND CHECKING ALL DIMENSIONS RELATIVE TO THEIR WORK

N O T E S

•

REVISION	DESCRIPTION	DATE

F O R A P P R O V A L

CLIENT

BENCHILL PRIMARY SCHOOL

PROJECT

DRAWING TITLE

SITE SET UP PLAN

PROJECT NO.	----	DATED	----
DRAWN BY	EM	SCALE	----
DRAWING NO.	----	REVISION	-

10 WESTSIDE INDUSTRIAL ESTATE, JACKSON STREET
SAINT HELENS, MERSEYSIDE, WA9 3AT