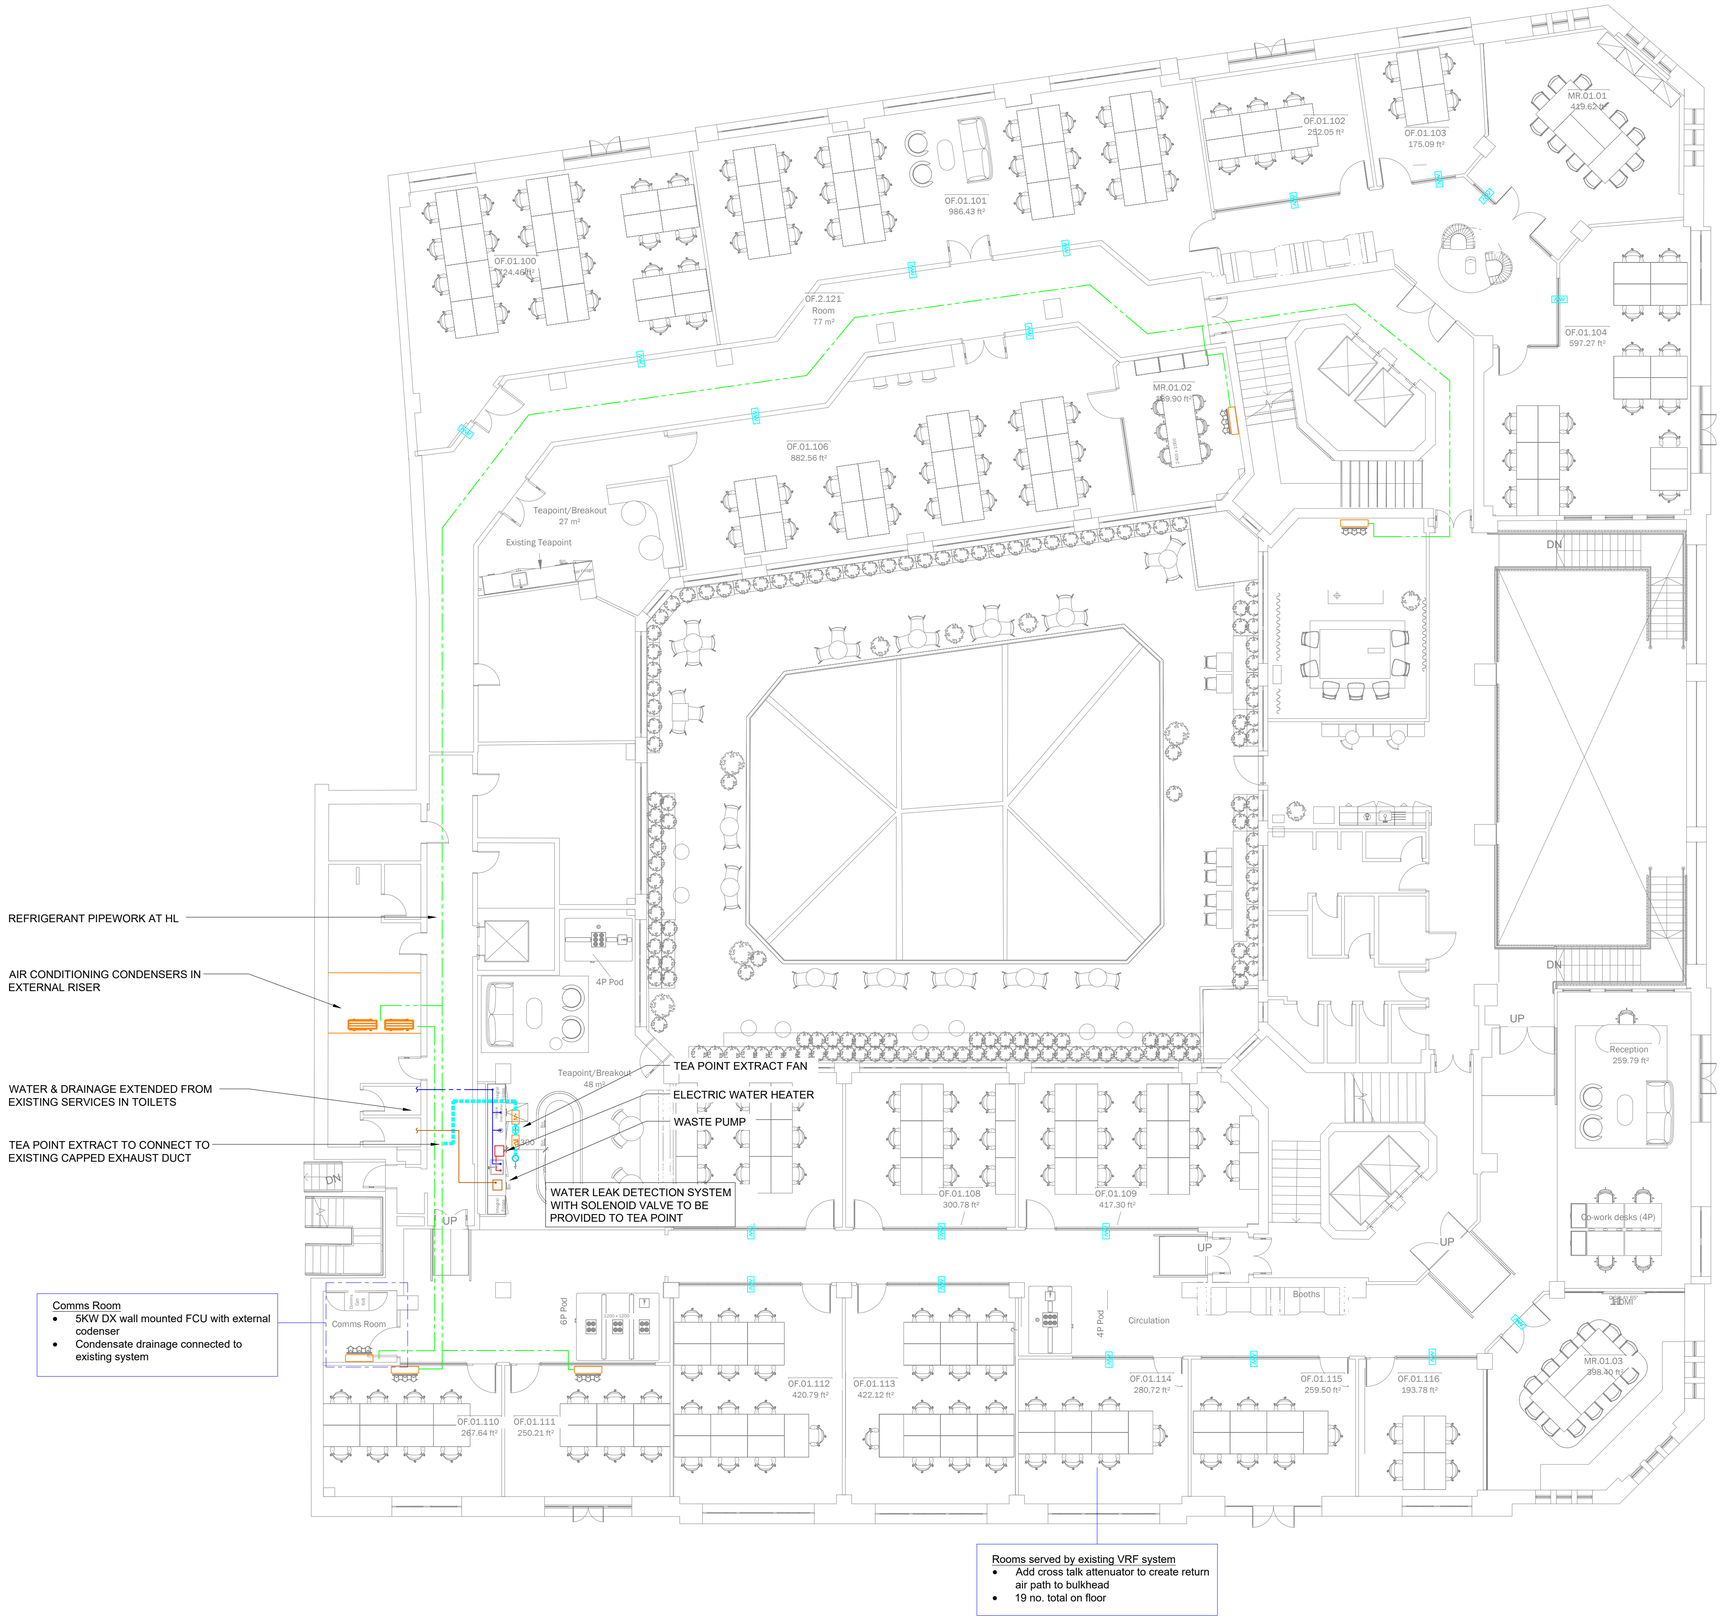


rev	date	by	chk	amendments
P01	MAR 26	CC	AW	FOR INFORMATION

envira-mech

Envira-mech Services Limited
Unit B
Yeo Bank 3 Business Park
Kenn Road, Clevedon,
Somerset BS21 6TH

T: 01275 877146
F; 01275 877445
W: www.envira-mech.co.uk

Project

SUNLIGHT HOUSE

Drawing Title

MECHANICAL SERVICES PROPOSAL
LEVEL 1

Scale 1:50

Date MAR 2026

Drawing No.

EMS-83034-M-101

Revision

P1