


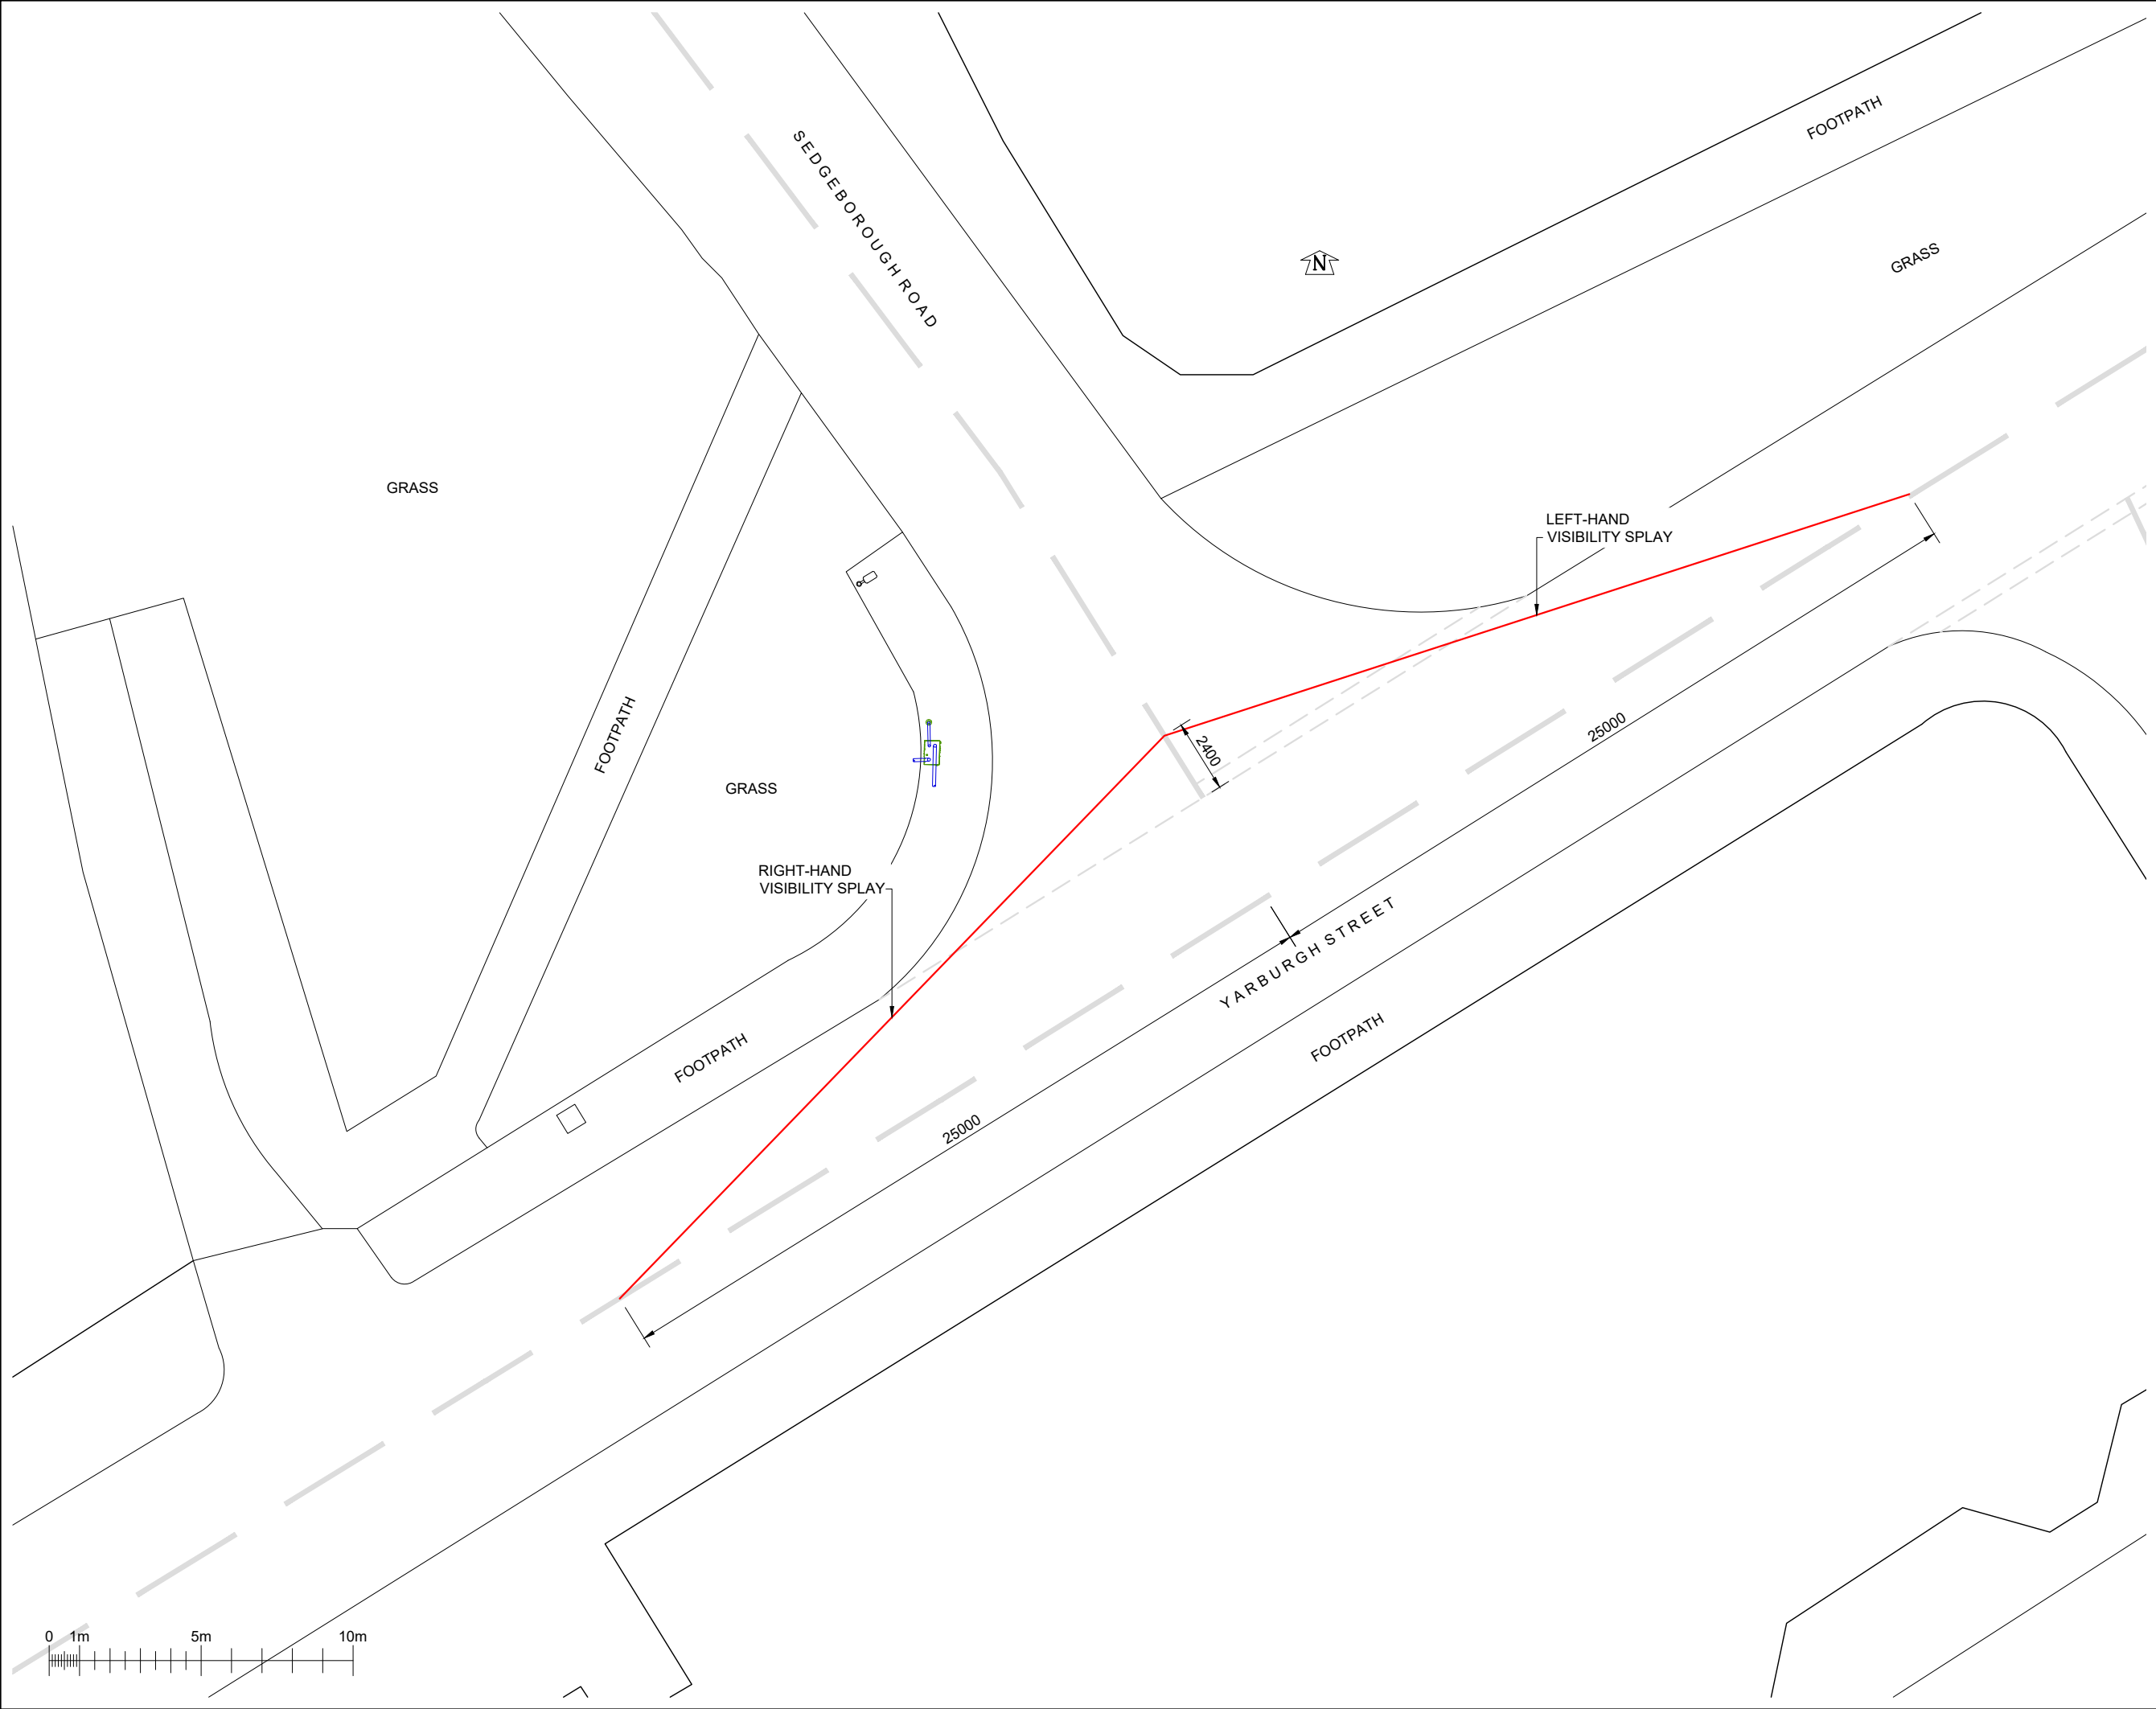

© Arqiva
All rights reserved. No part of this publication may be reproduced, stored in a retrieval system or transmitted in any form or by any means (Electronic, Mechanical, Photocopying, Recording or otherwise), without the prior written consent of the Company.

NOTES

OTHER USERS PROPOSALS
FEINT DETAILS SHOWN AS
ARE INDICATIVE OF OTHER USERS
PROPOSALS WHICH MAY BE THE
SUBJECT OF SEPARATE
APPLICATIONS

UTILITIES
UNDERGROUND AND OVERGROUND
UTILITIES POSITIONS ARE INDICATIVE
ONLY. POSITIONS MUST BE
CONFIRMED PRIOR TO ANY WORKS.
REFER TO SHE-GH-015 SHE006 -
EXCAVATIONS.

DRAINAGE

DUCTS

FEEDERS

FIBRE

GAS

LIGHTNING PROTECTION

POWER

SERVICES UNKNOWN

TELECOMS

WATER

PROJECT: U UW_M146

	PROJECT:			
4	PROJECT: 12294188 MINOR AMNED	20/04/26	HFC	HFC
3	PROJECT: 12294188 MINOR AMNED	12/02/26	HFC	
2	PROJECT: 12294188 PLANNING	20/01/26	HFC	HFC
1	PROJECT: 12294188 SITE RECORD	22/12/25	JHF	DH
ISS	REVISION	DATE	DRN	APP

arqiva

Crawley Court, Winchester, Hampshire, SO21 2QA
cad.services@arqiva.com

SITE No.

325807

YARBURGH ST SW
YARBURGH STREET
WHALLEY RANGE
MANCHESTER
GREATER MANCHESTER
M16 7FJ

NGR

SJ 83058 95248

OS GRID

383058 395248

TITLE

VISIBILITY SPLAY
PROPOSED
ARQIVA (UNITED UTILITIES)

SCALE

1:200

DRAWN

JHF

22/12/25

APPROVED

HFC

20/04/26

DRAWING No.

SHEET 1 OF 1

REV.

325807-01-183-MD004

4

A3