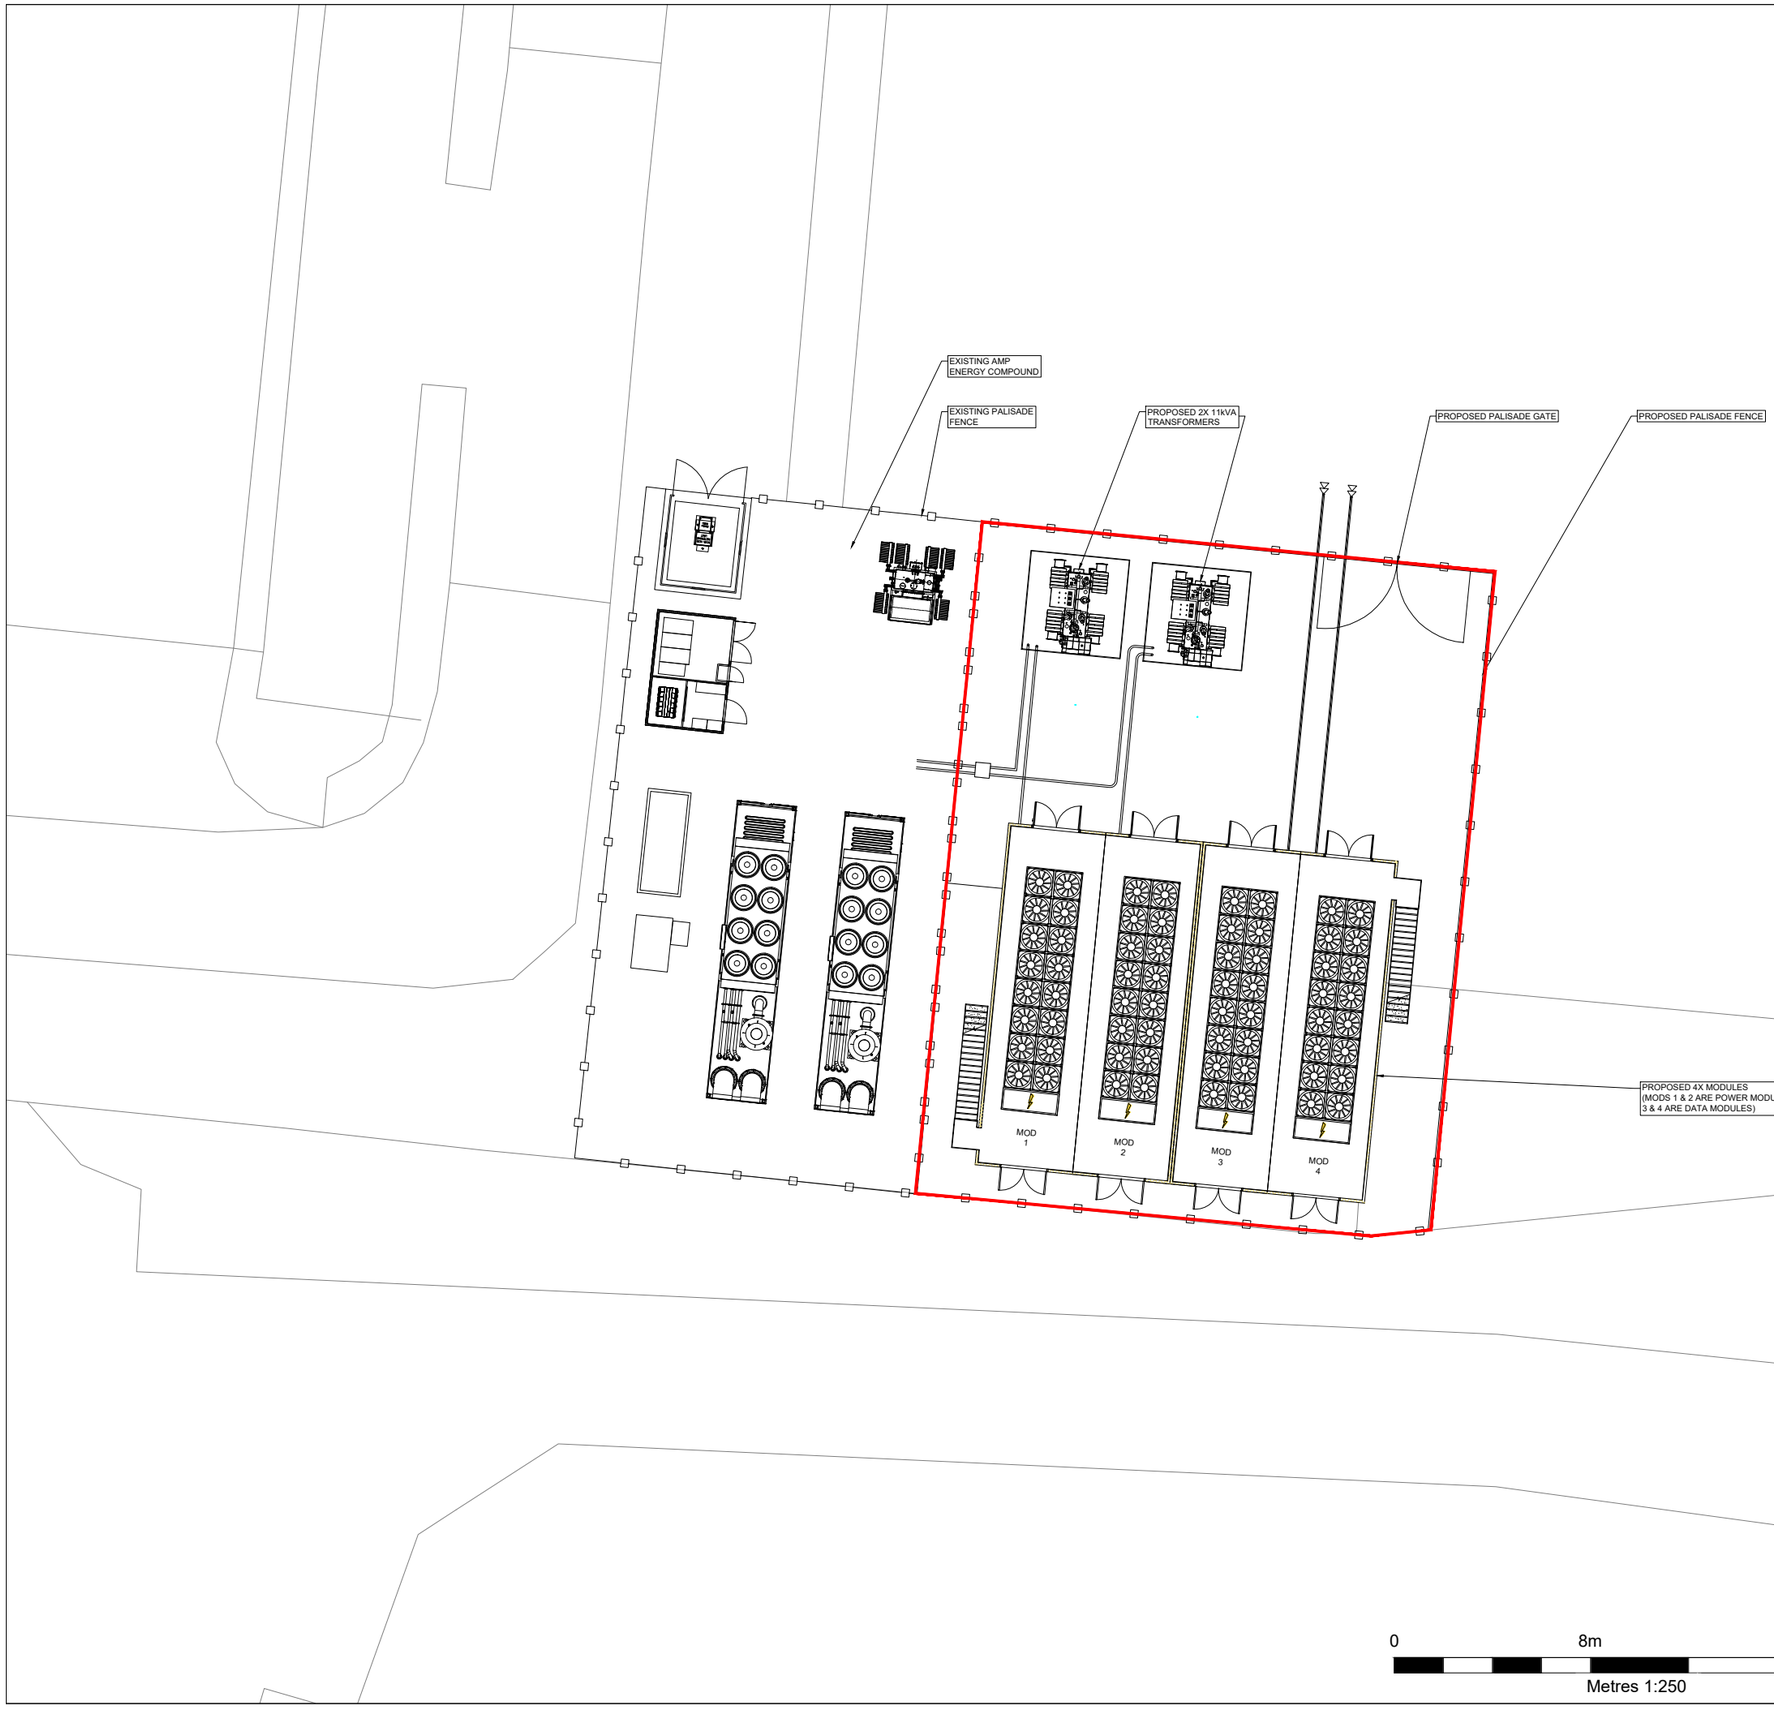


LEGEND

SITE BOUNDARY

NOTES

1. SITE AREA: 577m²

REV.	DATE	DESCRIPTION
A	27/04/26	PRELIMINARY ISSUE

BATTERY BOX

AMP CLEAN ENERGY
20 RED LION ST
LONDON
W1CR 4PS

SITE NAME
WHITWORTH URBAN DATA

SITE REFERENCE

SITE ADDRESS
WHITWORTH POWER, 1 CHEAM CLOSE, MANCHESTER M11 2WH

DRAWING TITLE
02 LAYOUT PLAN

SCALE	DATE	REV
1:250 @ A3	27/04/26	A

DRAWN BY: JM

© Crown copyright and database rights [2025] Ordnance Survey AC0000808122