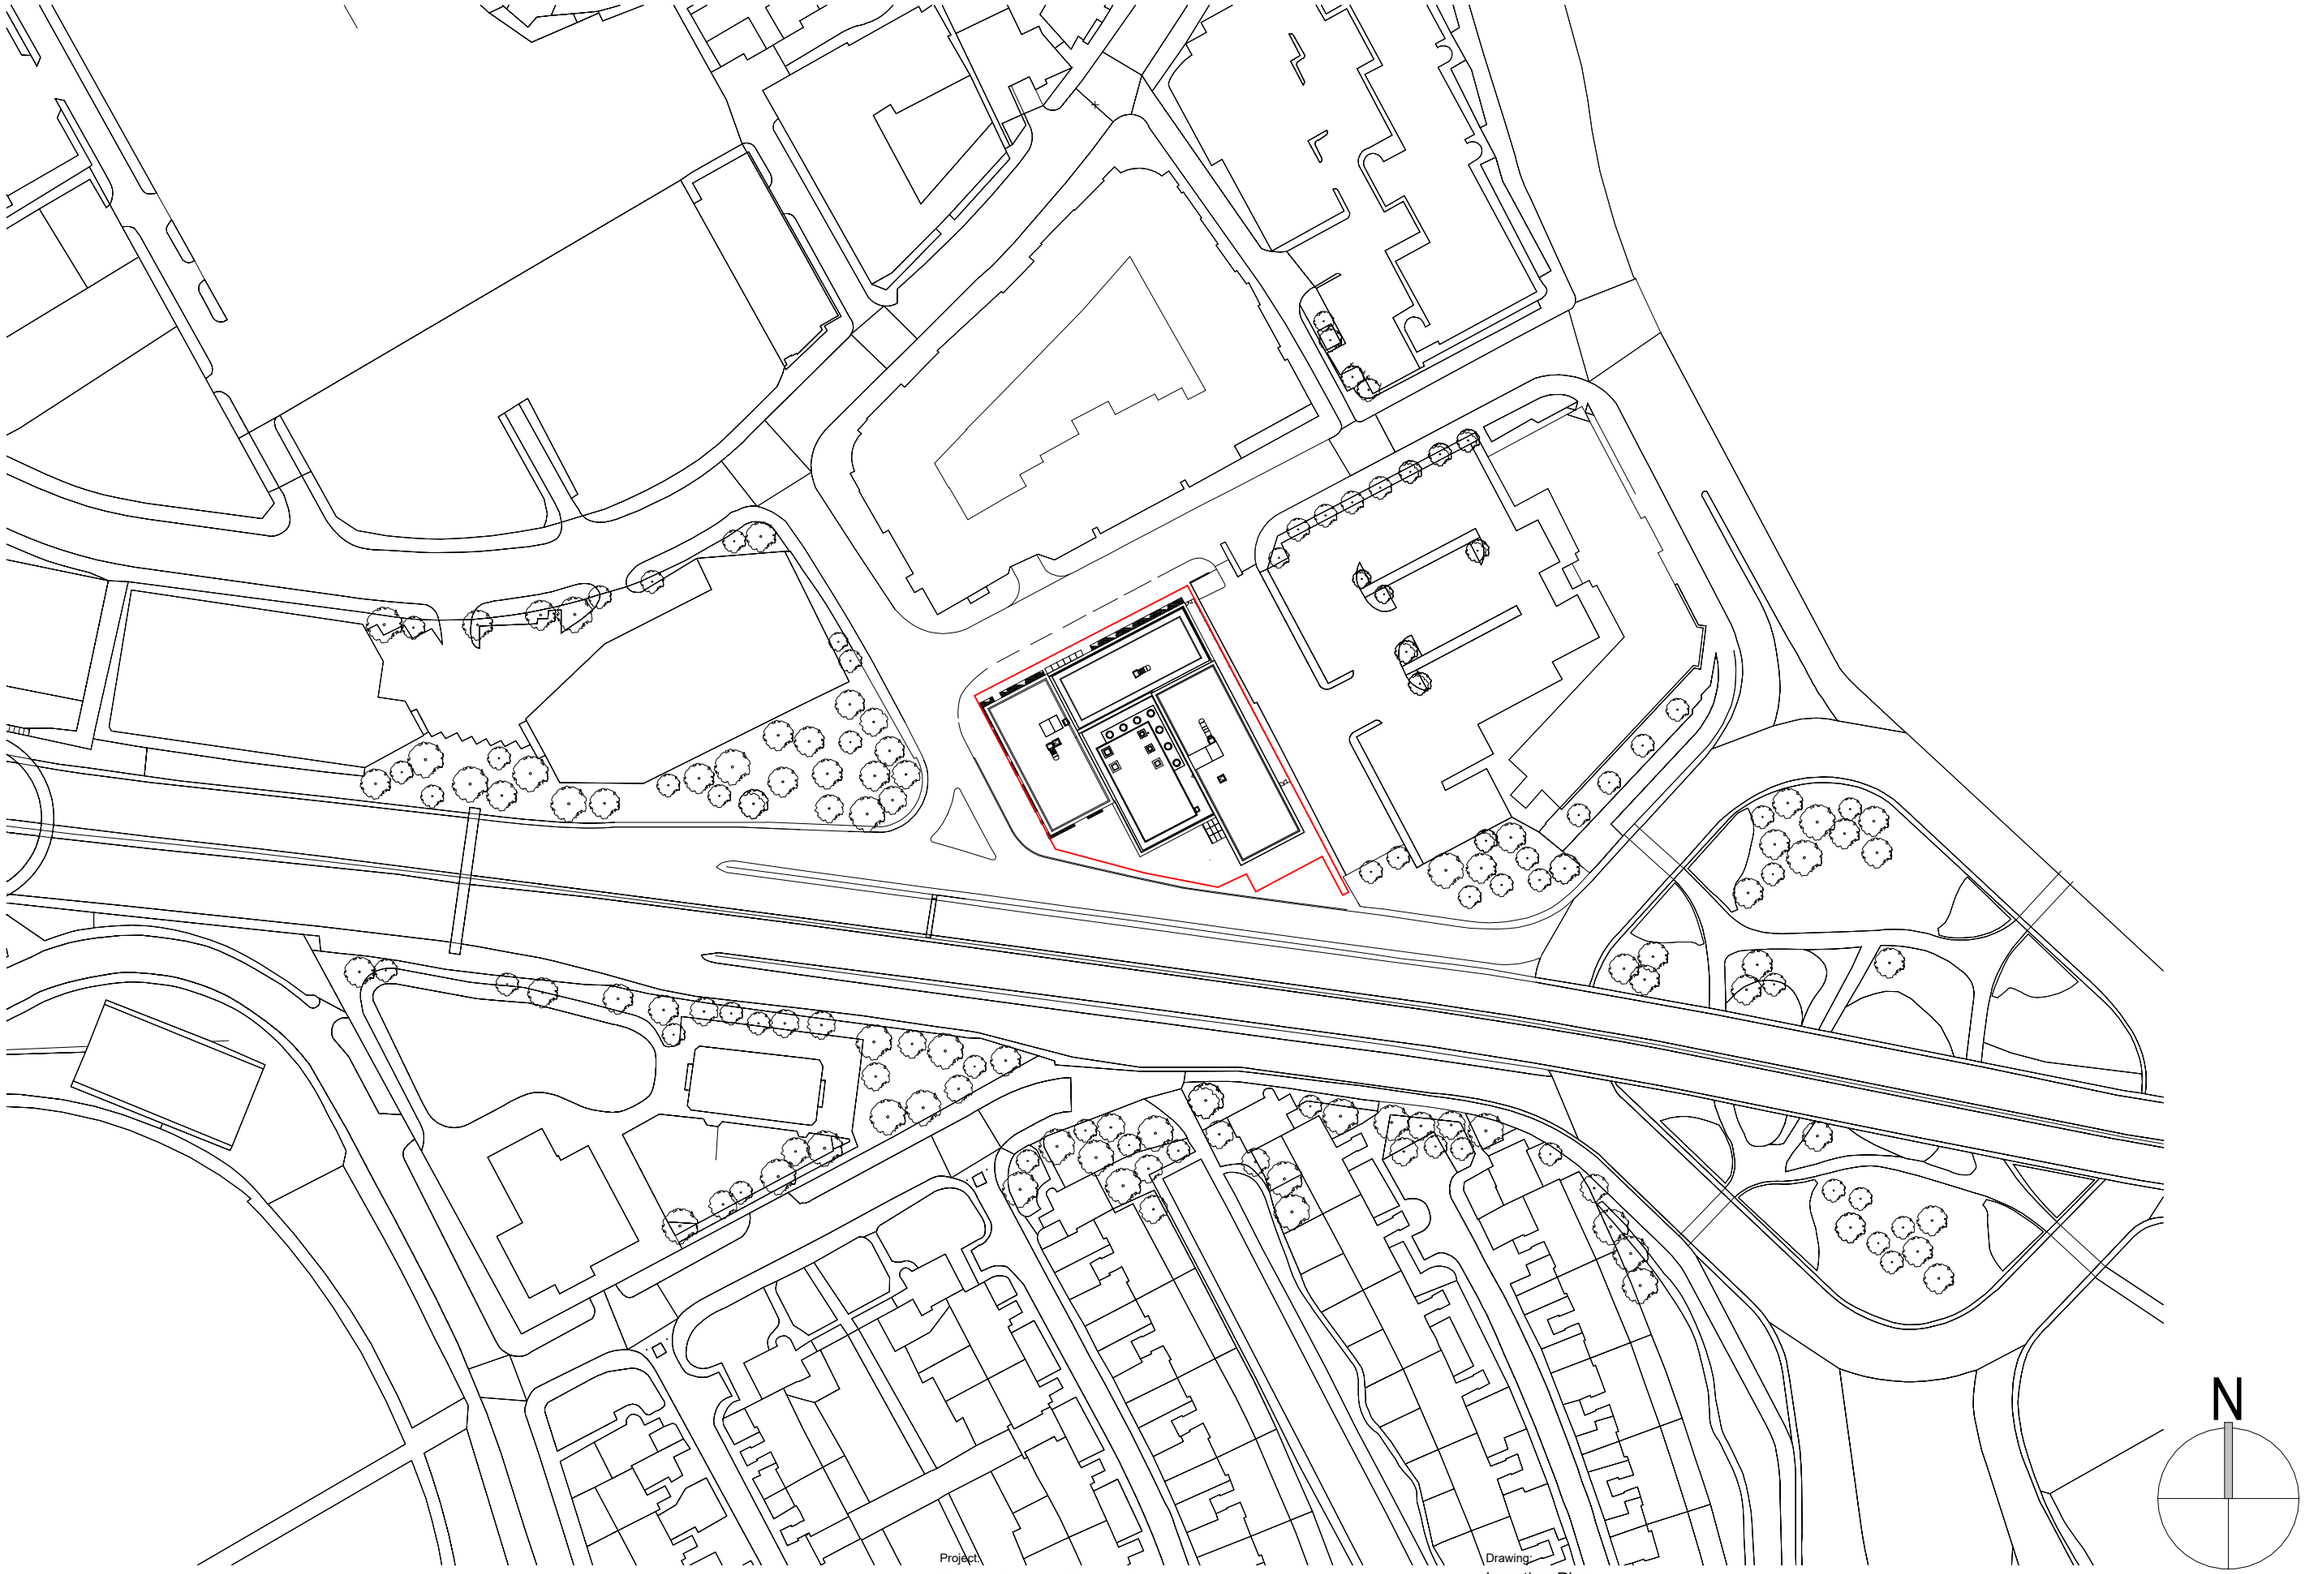


Scale 1:1250

100 m 50 0

Rev	Description	Date
A	Title block Updated	17/03/26
-	First Issue	Issue Date

All dimensions to be checked and verified on site. Report any discrepancies to the Architect. This drawing is the copyright of Garry Usherwood Associates Limited and may not be used, copied or duplicated unless authorised by Garry Usherwood Associates Limited.

Project:
Recladding and Facade Remediation Works

Drawing:
Location-Plan

Client:
Riverstreet Limited Partnership (UK)

Ref	Originator	Volume	Level	Type	Role	Number	Revision
668	GUA	RS	ZZ	DR	A	10.001	A

Project Address:
River Street Tower, Manchester, M15 4RP

Scale:	Sheet Size:	Date:	Drawn By:	Drawing Status:
1 : 1250	A3	11/02/26	GU	PLANNING

Garry Usherwood Associates Limited
The Old Barn
59 Northcote Road
Wallasey CH45 8LQ
T: 0151 638 3484
E: admin@gualimited.co.uk