
Diamond Lodge Hotel, Hyde Road, M18 7BA

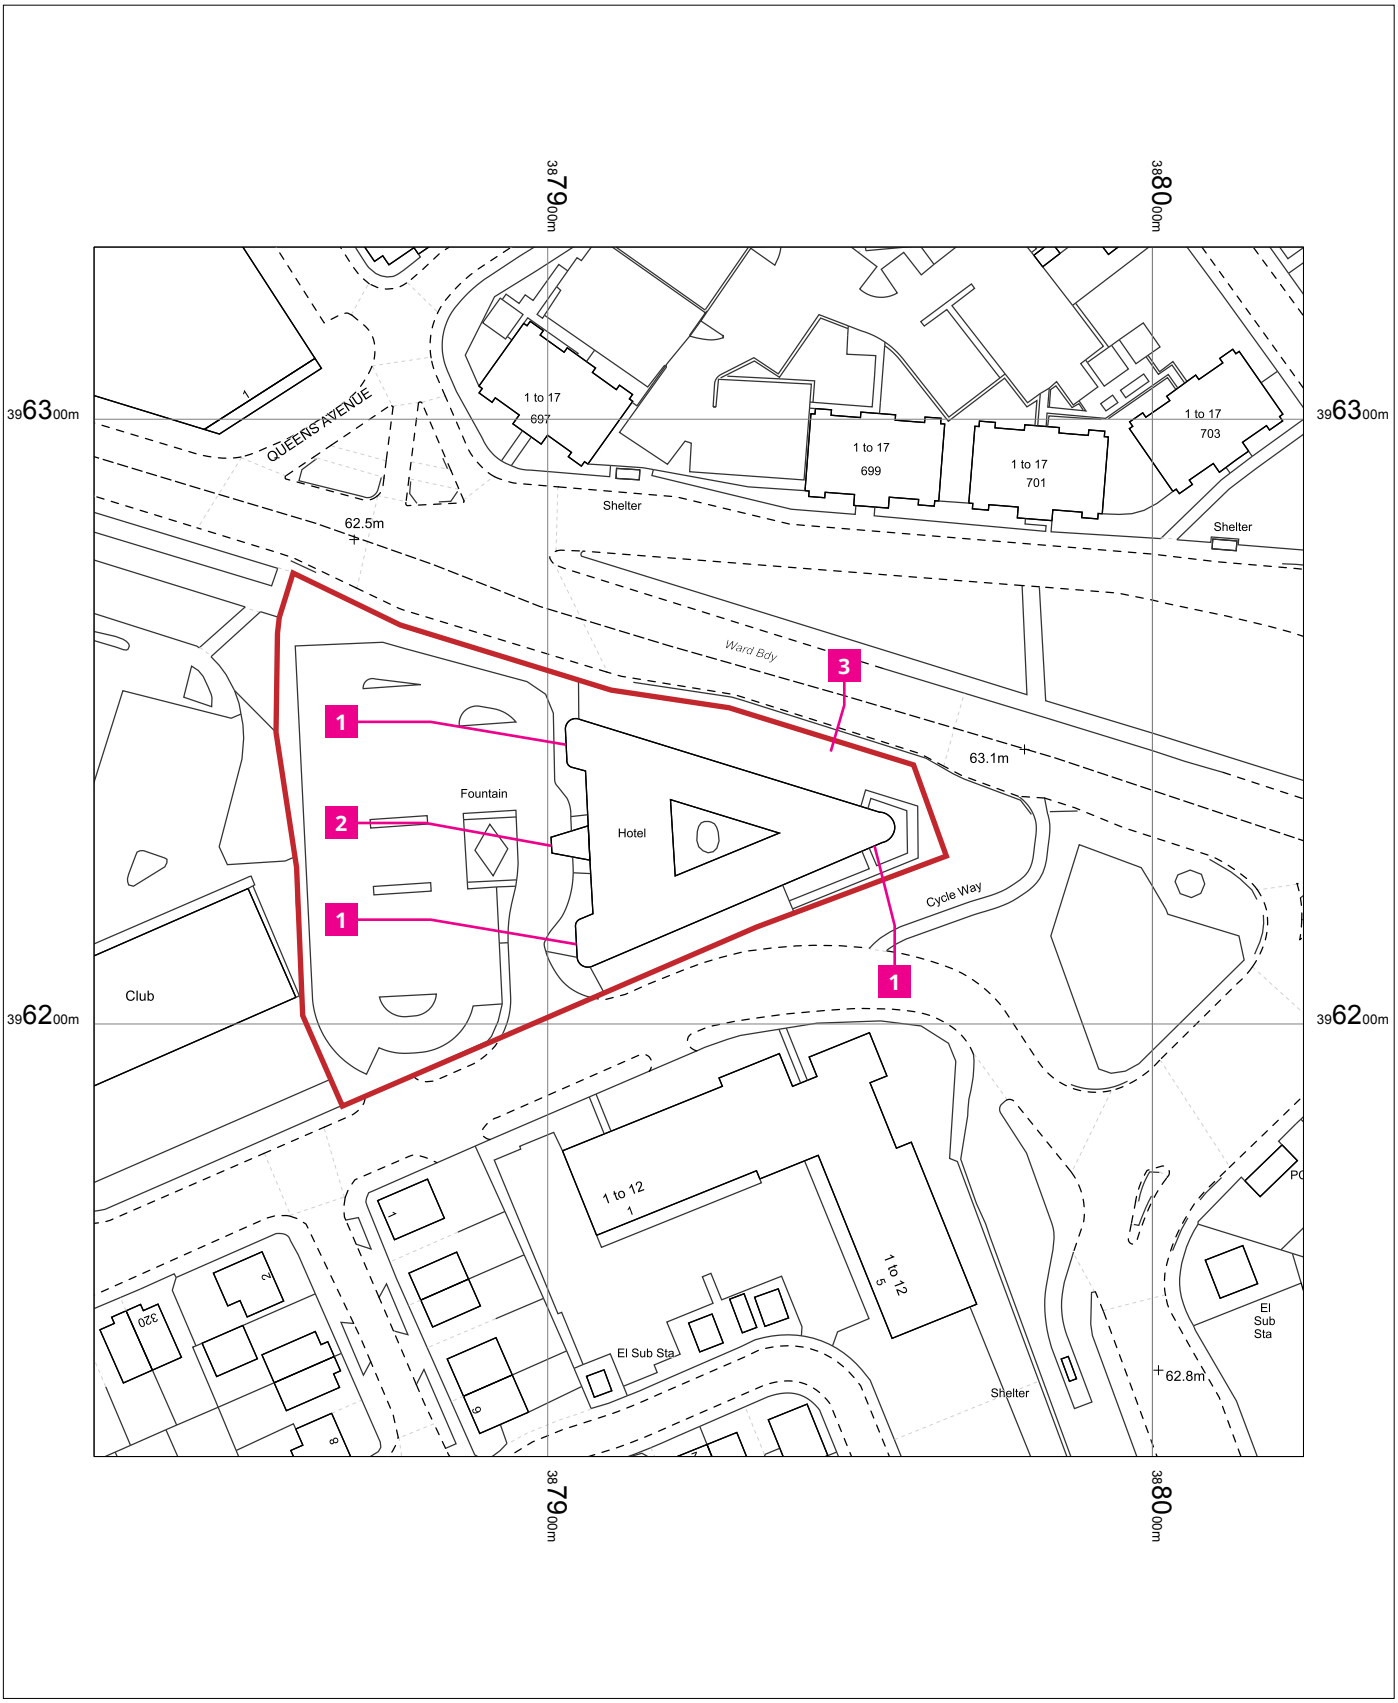

Diamond Lodge Hotel
Hyde Road,
Manchester,
M18 7BA

OS MasterMap 1250/2500/10000 scale
Friday, April 10, 2026, ID: LAT-01272502
www.latitudemaps.co.uk

1:1250 scale print at A4, Centre: 387925 E, 396228 N

©Crown Copyright Ordnance Survey. Licence no. AC0000806982

N

LATITUDE MAPPING