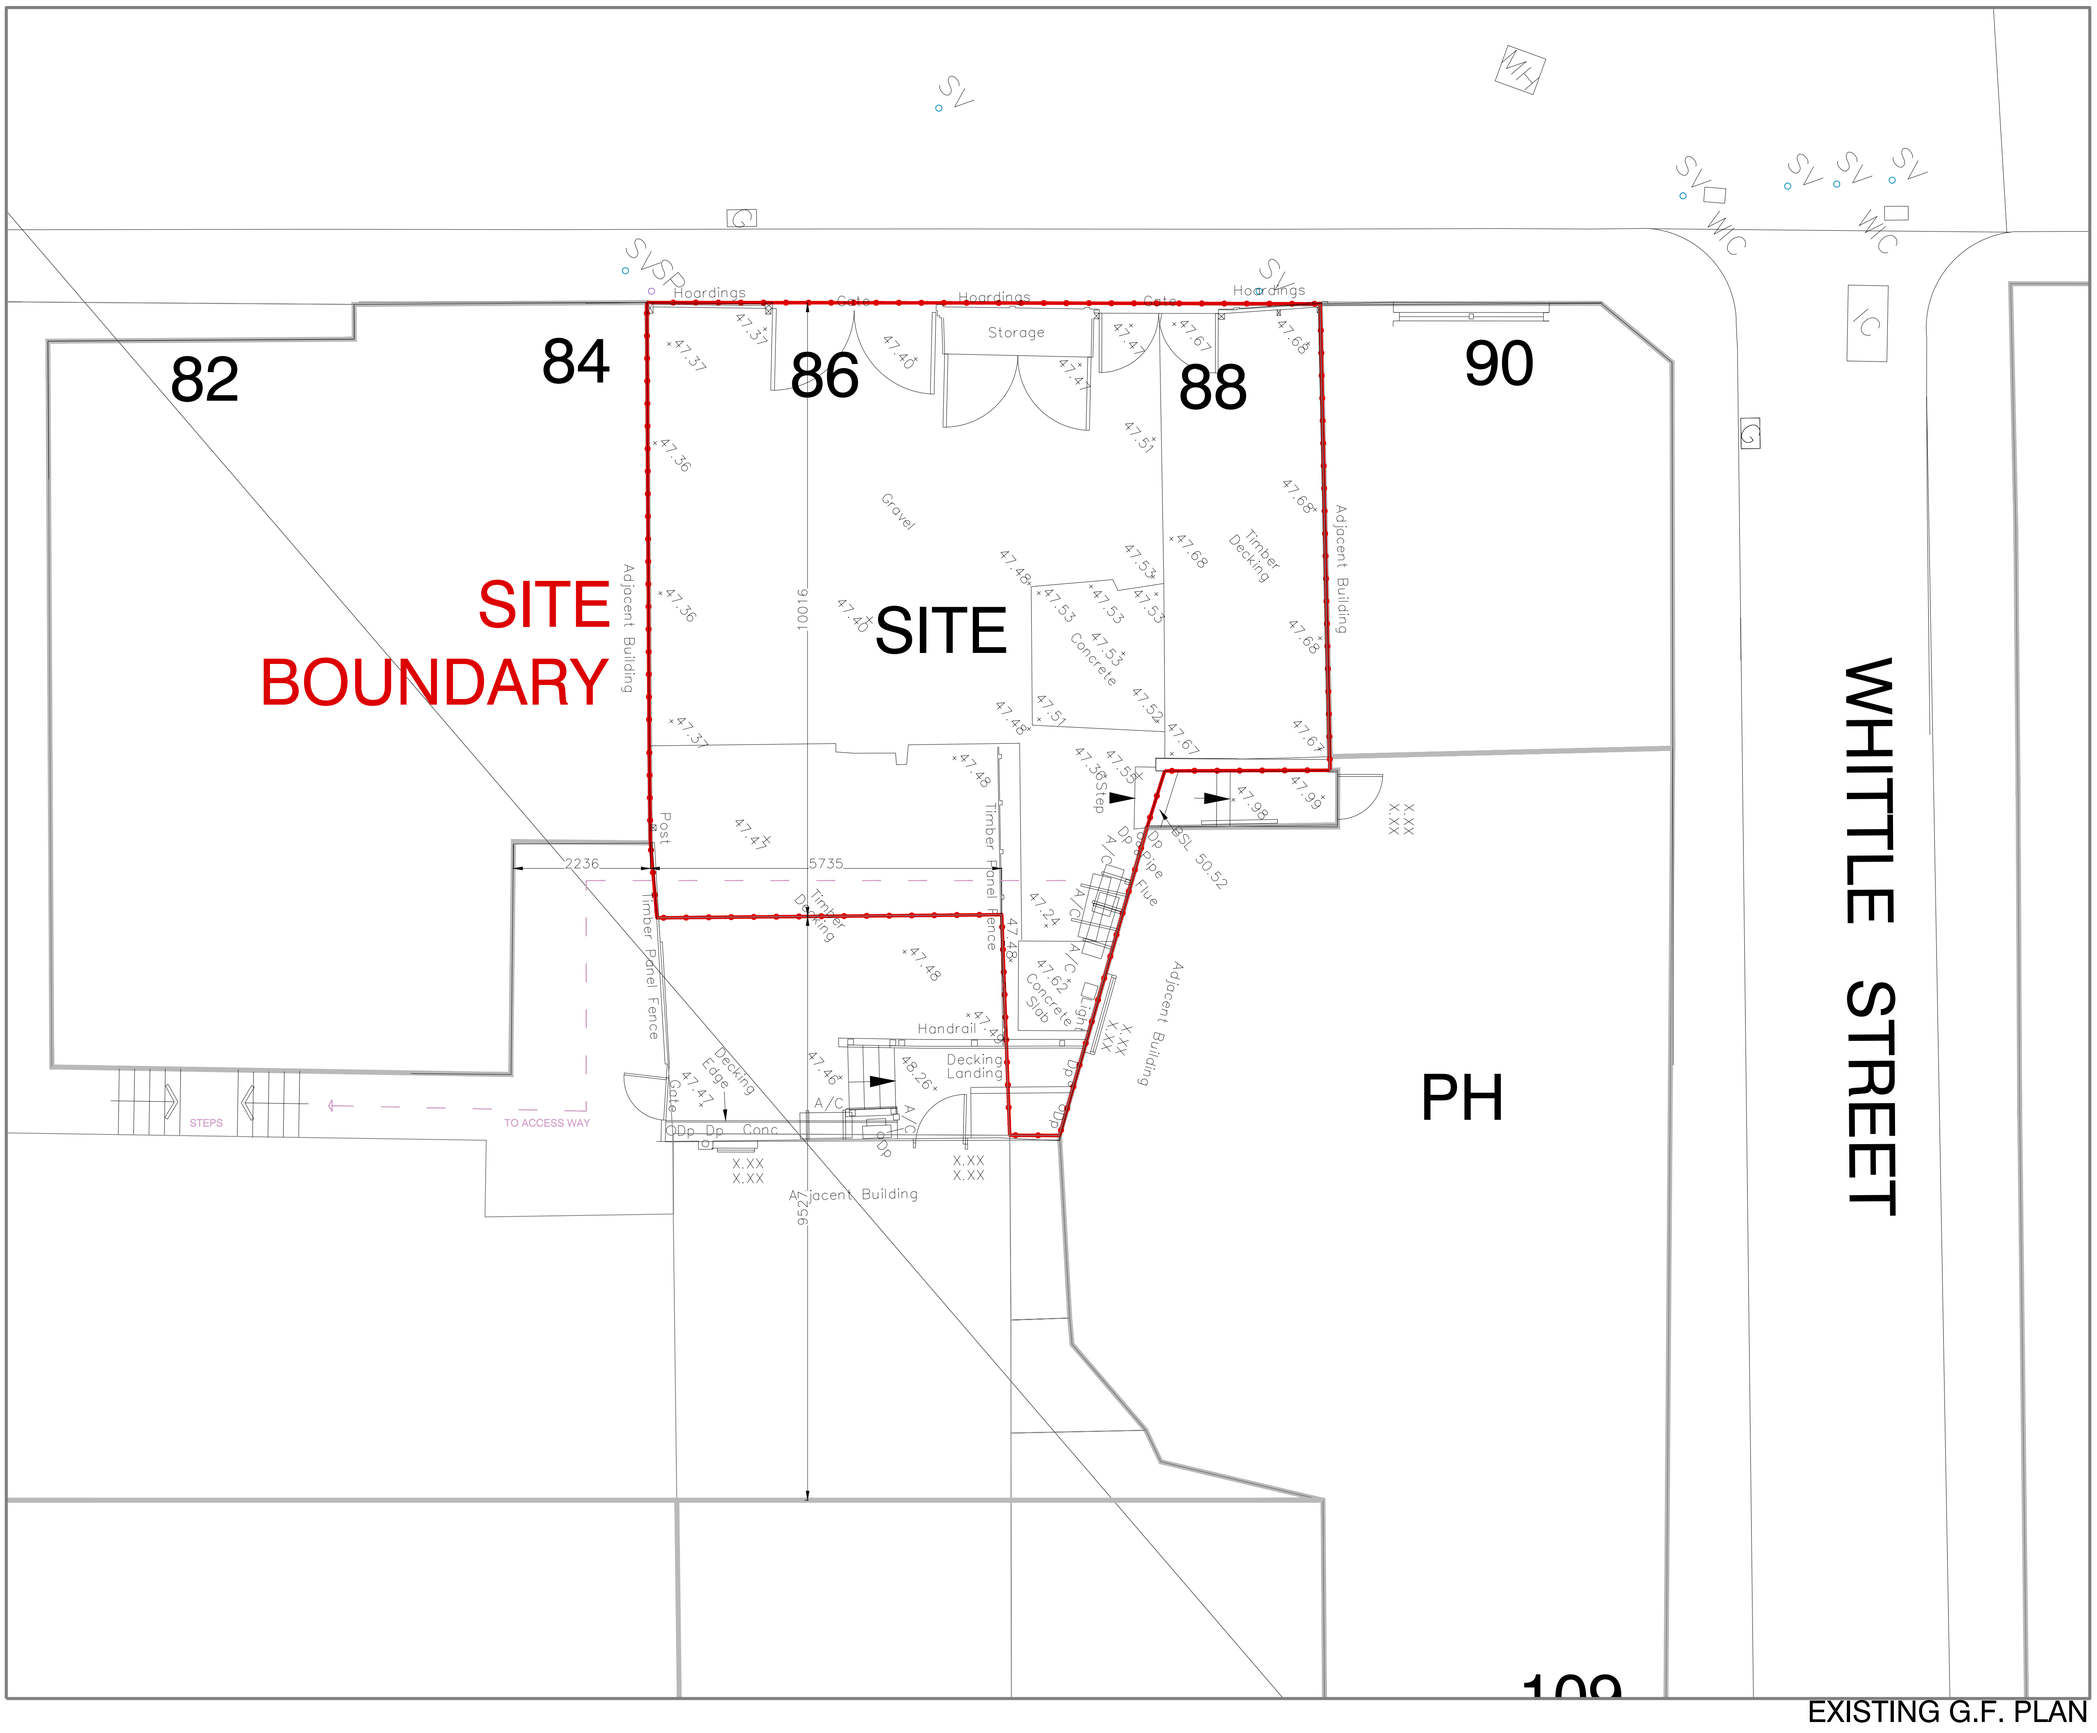


EXISTING G.F. PLAN

Where dimensions are not given,drawings must not be scaled and the matter referred to the Architect. In the event of any detail or dimensional conflict between drawings, the matter must be referred to the Architect for clarification. Do not scale from this drawing.

This drawing is not to be copied or disclosed by or to any unauthorised persons without the prior written consent from Urbane Forms Ltd .

Notes

B	ADDITIONAL DIRECTION ADDED	09,04,26 JA
A	PLANNING ISSUE	30,10,25 JA

Status	PLANNING
Drawn	JA
Date	01,04,2025
Scale @ A1	1:50
Review	Review
Client	BANIPROP LTD
Project	86-88 TIB STREET MANCHESTER
Drawing Number	**25001,(0-)10B** CAD File
Drawing Title	EXISTING G.F. PLAN

URBANE forms
architects designers project managers
58 Leamington Close
Warrington
WA5 3PY
T : +44(0)1925 711061
E : info @urbaneforms.com
www.urbaneforms.com