
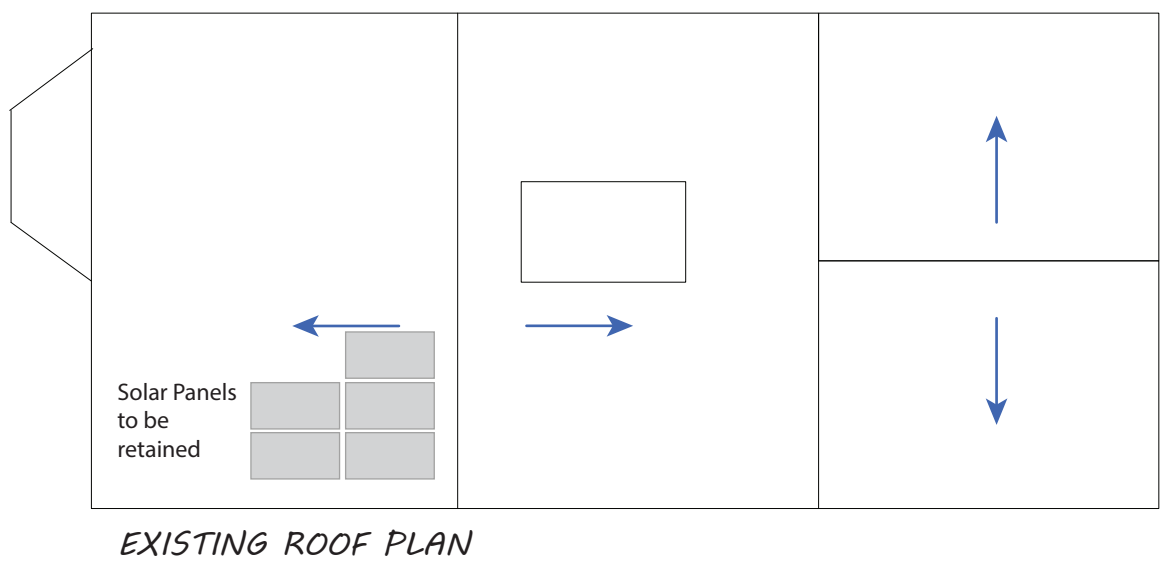
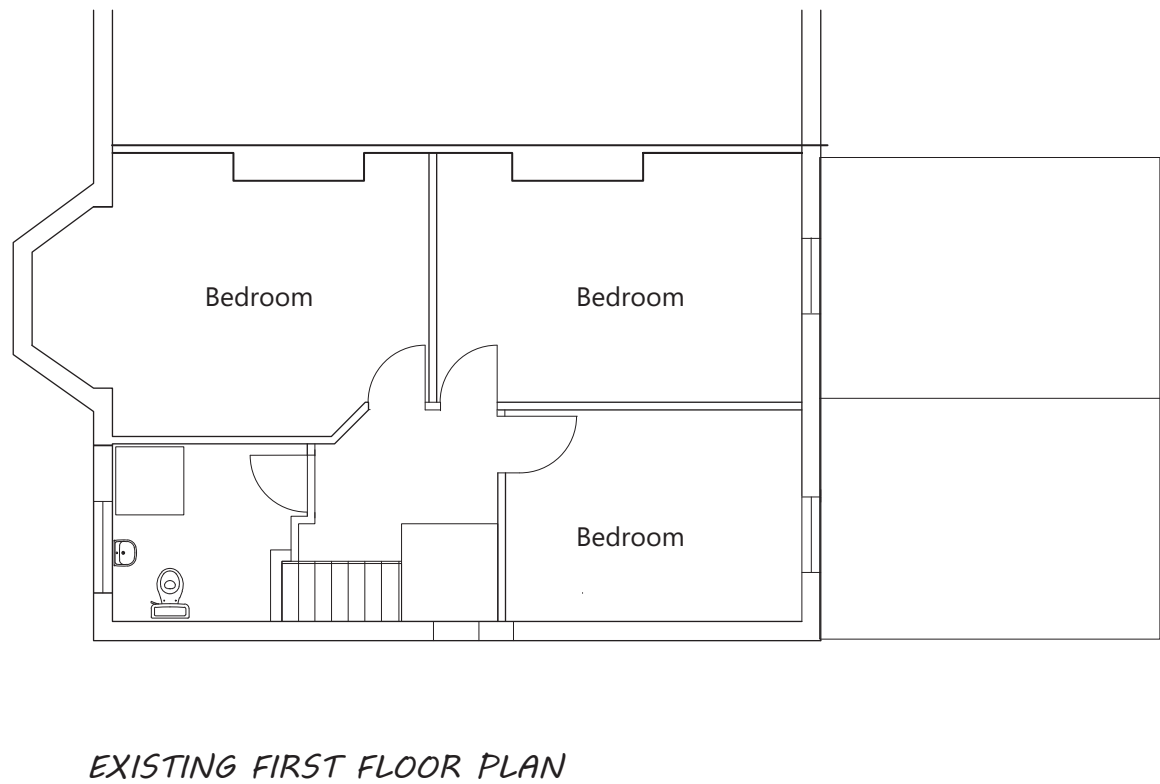
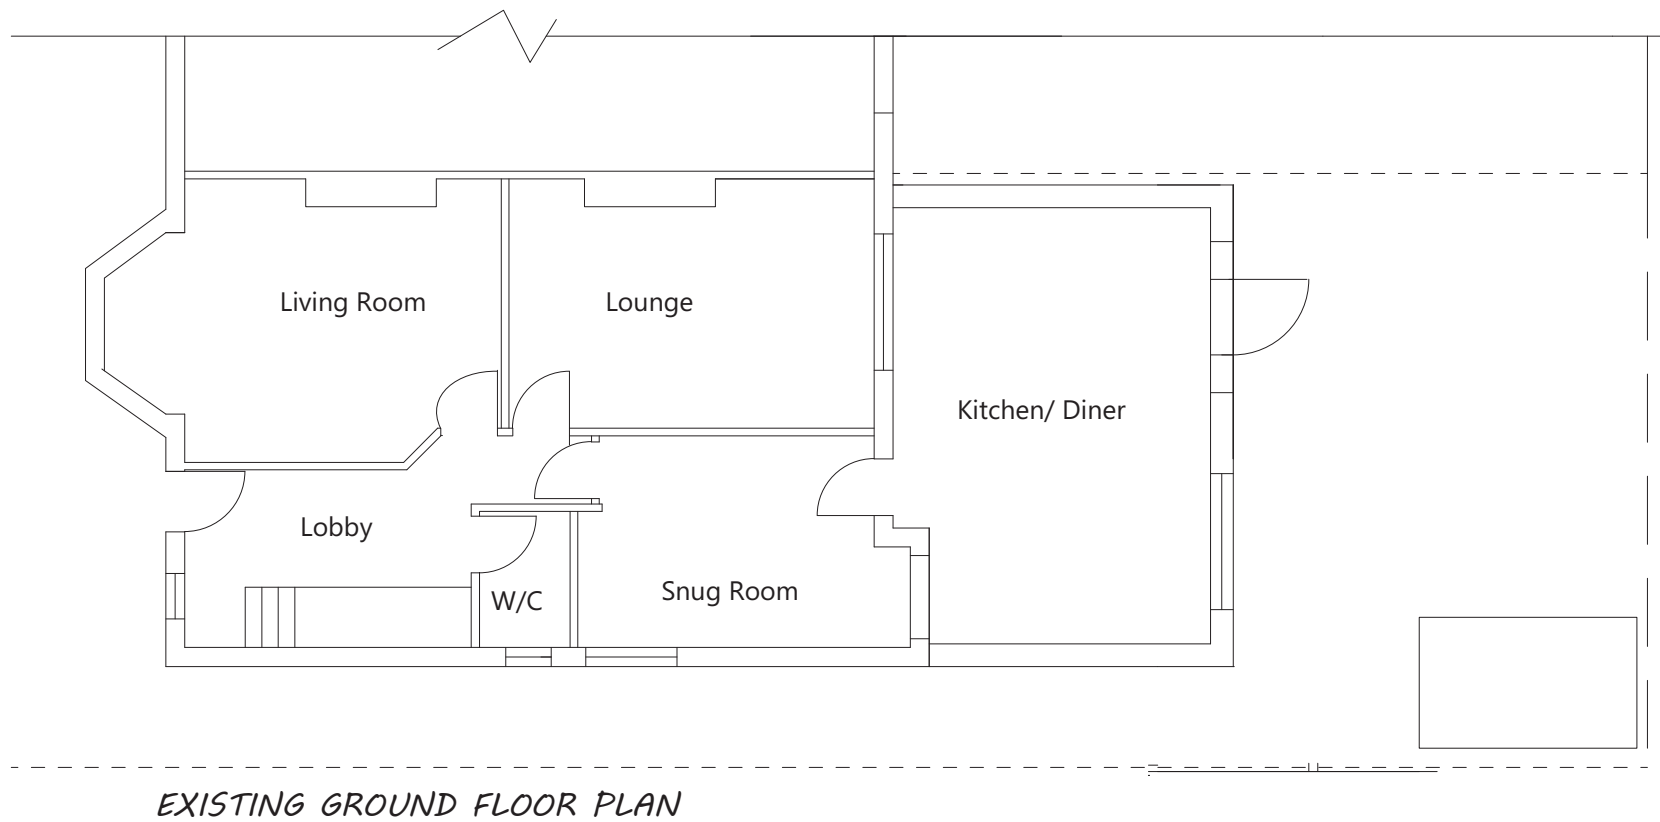
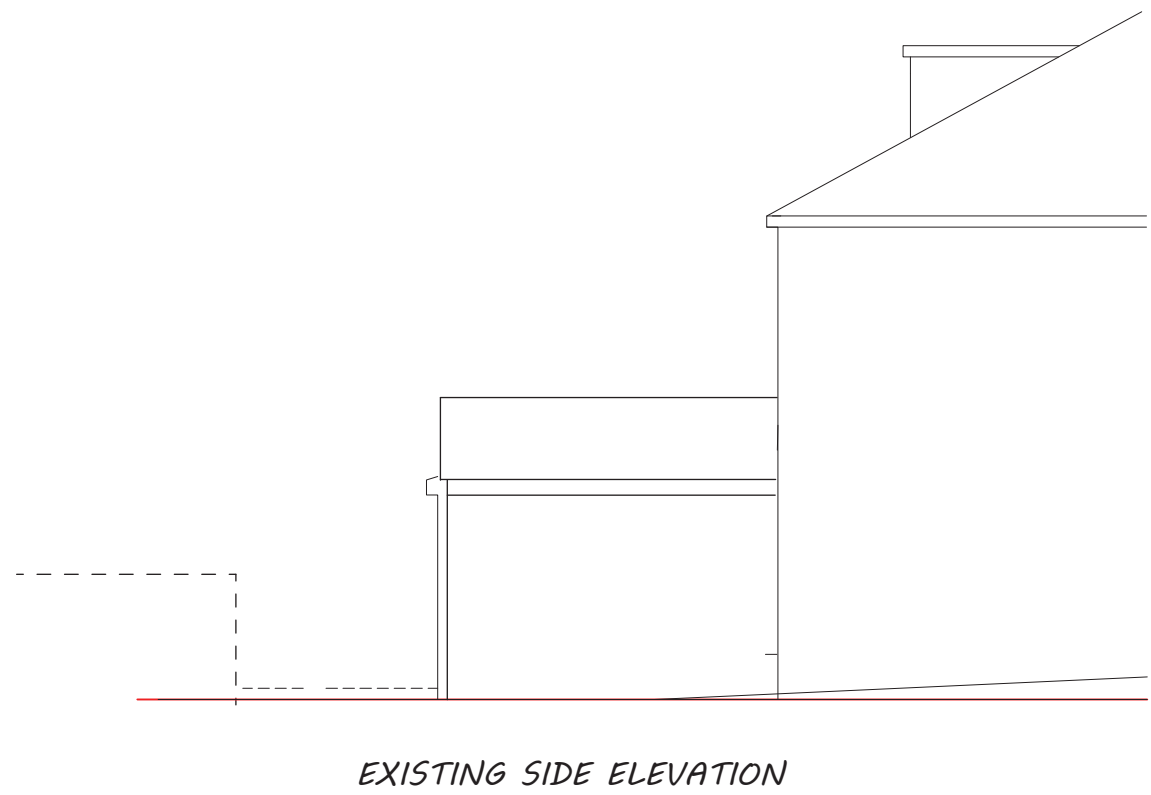


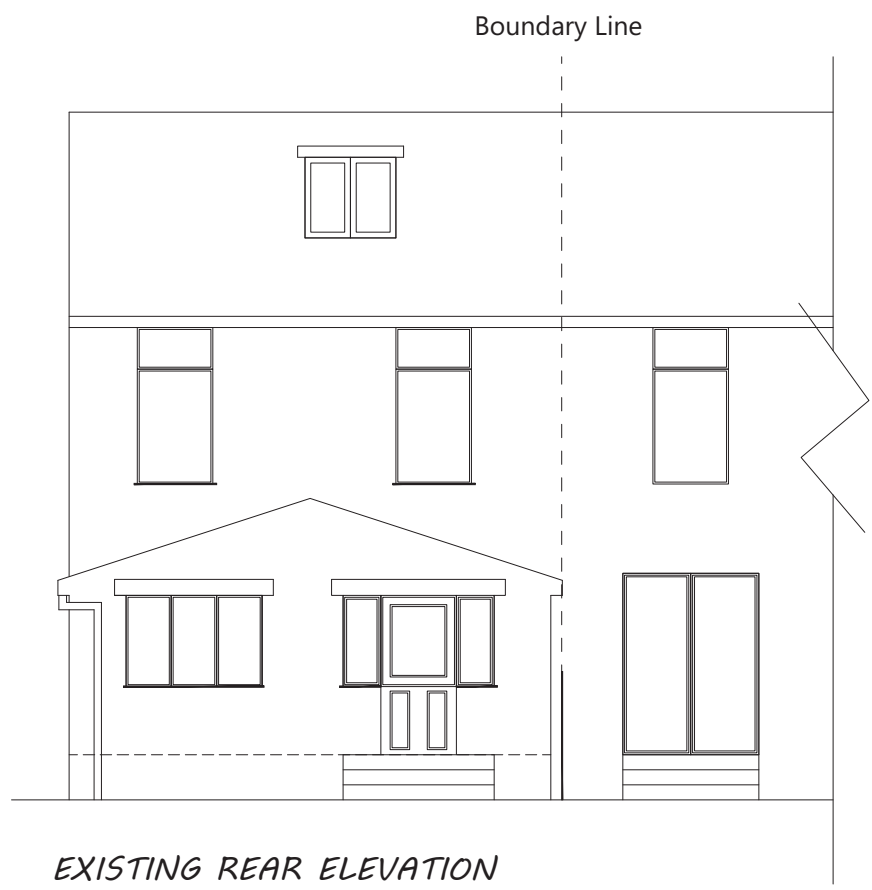

Client: SHELLY BEGUM

Project: 6 Montgomery Rd, Levenshulme, Manchester M13 0PW

EXISTING PLANS AND ELEVATIONS
PROPOSAL:
First floor Rear extension

Scale - 1:100

Do not scale from this drawing. All information should be checked by the contractor on site before commencing work. Any discrepancies should be reported to the designer immediately. All rights are reserved and are not transferable. Unauthorised reproductions of this drawing are not permitted.