




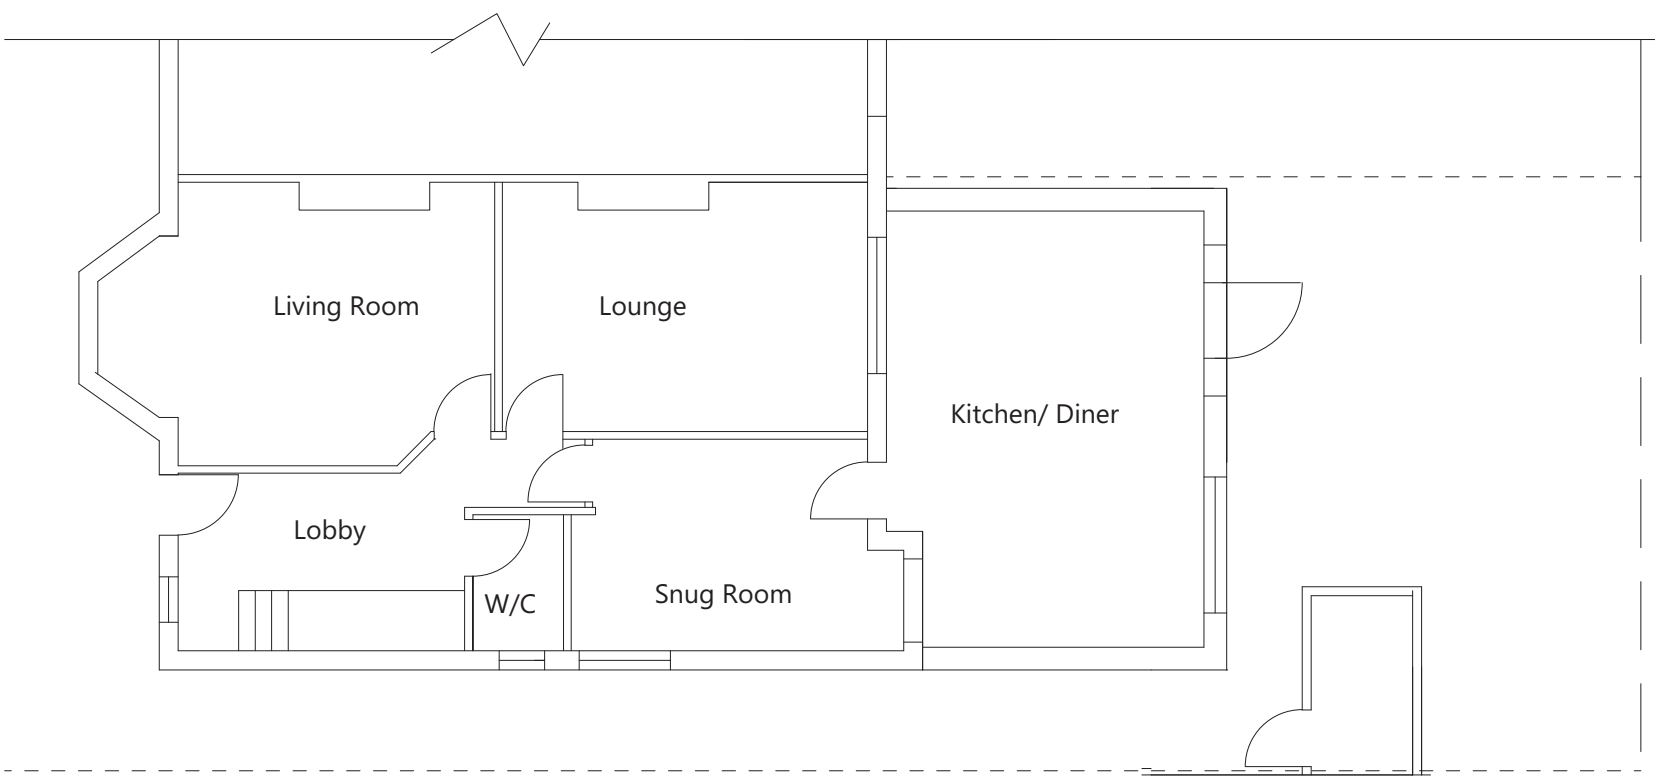

PROPOSED GROUND FLOOR

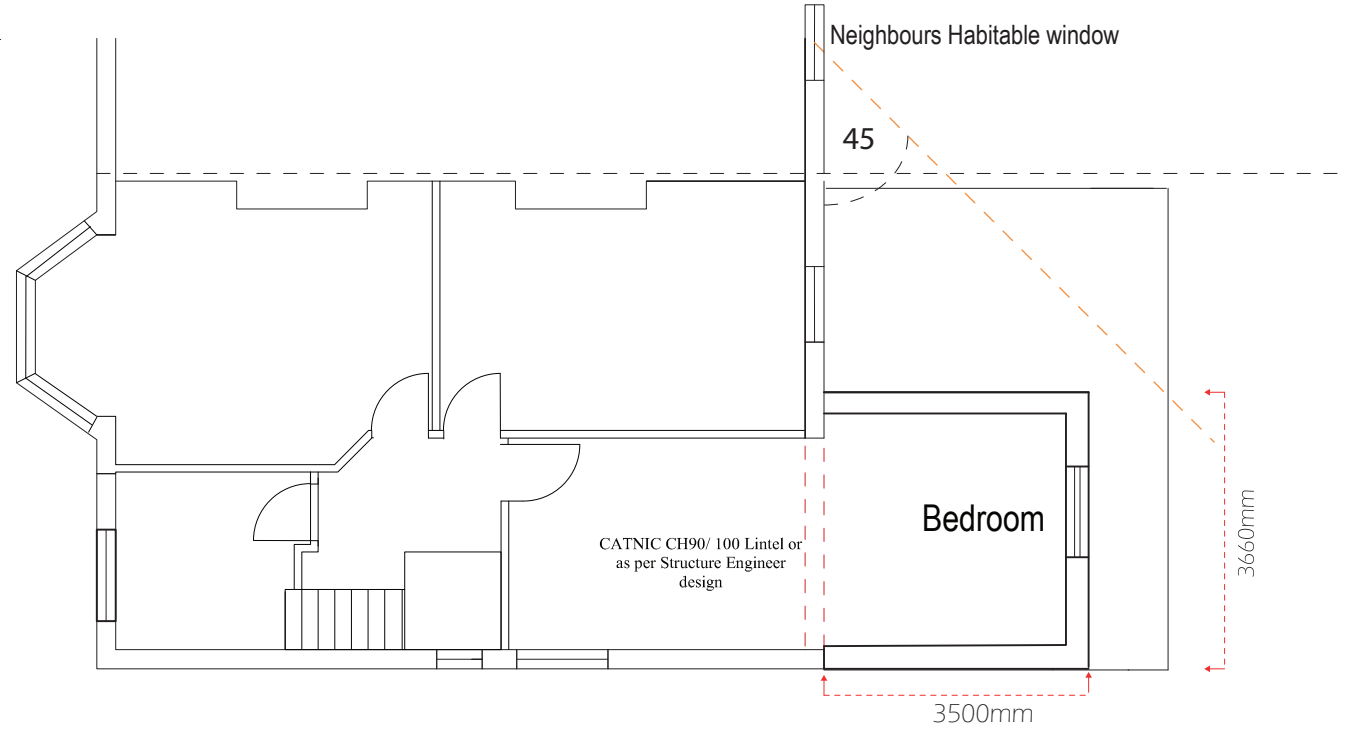


PROPOSED FIRST FLOOR PLAN

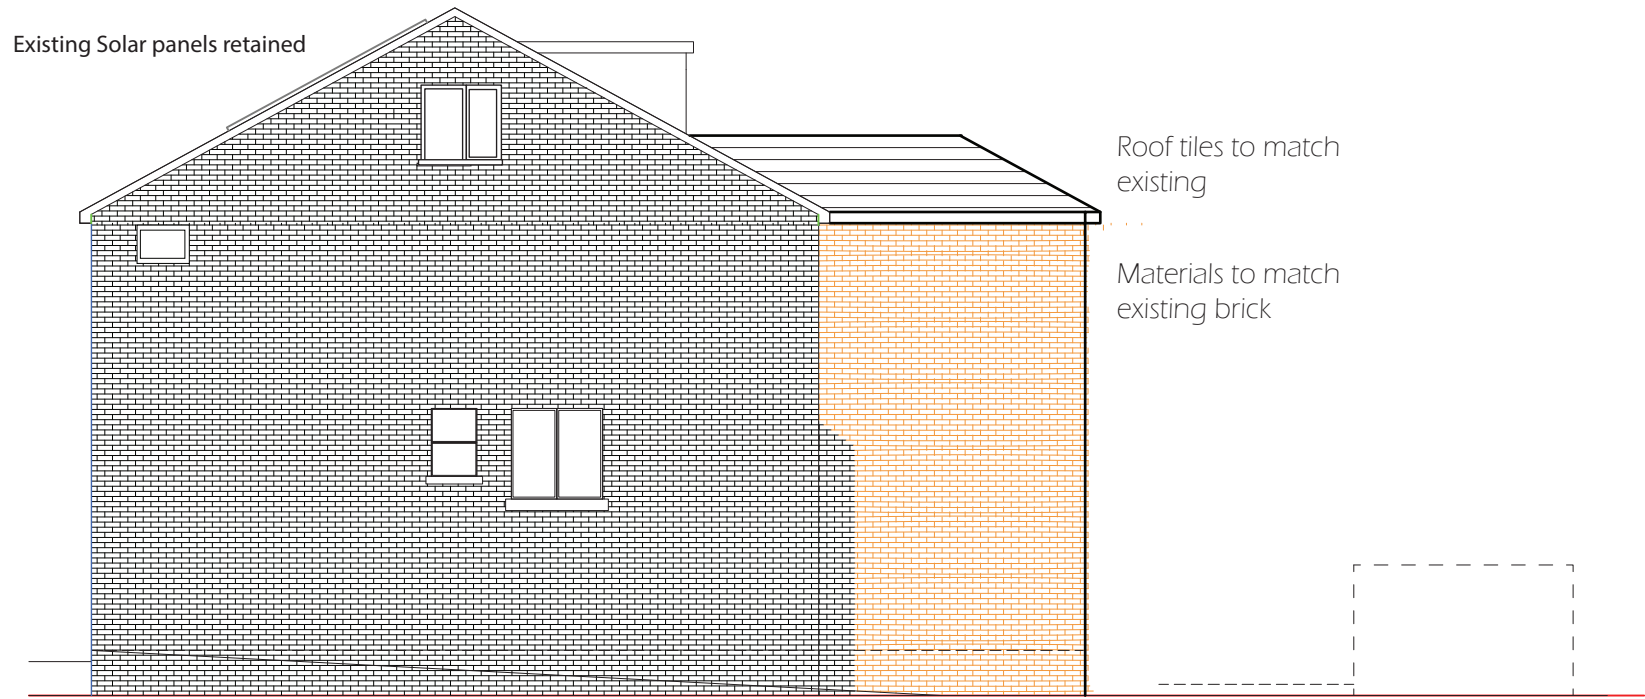


PROPOSED SIDE ELEVATION




PROPOSED REAR ELEVATION

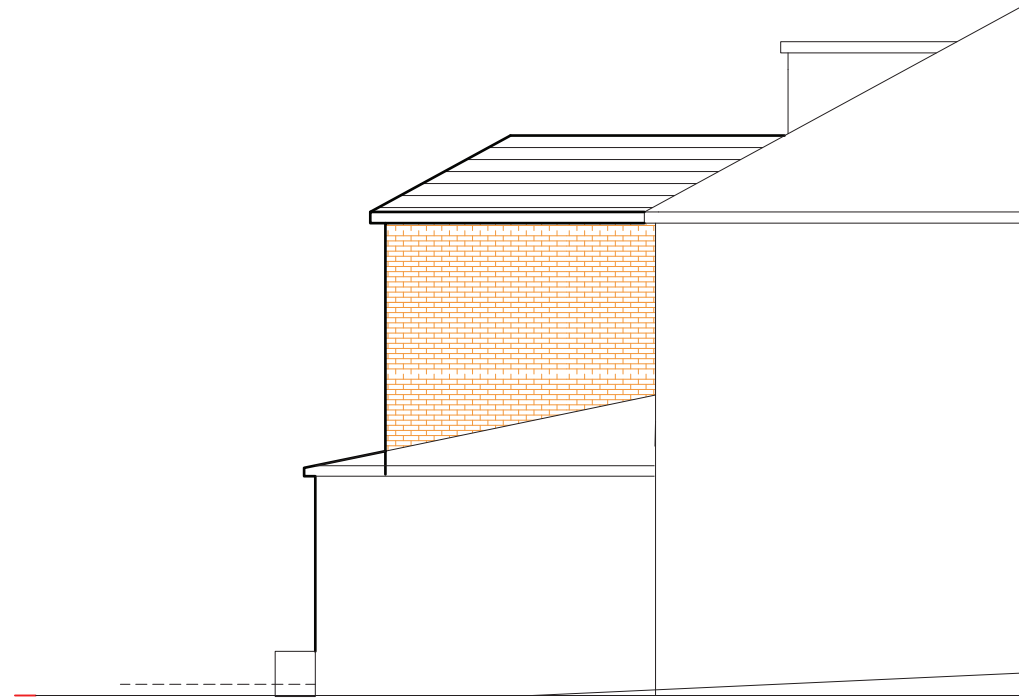

PROPOSED SIDE ELEVATION

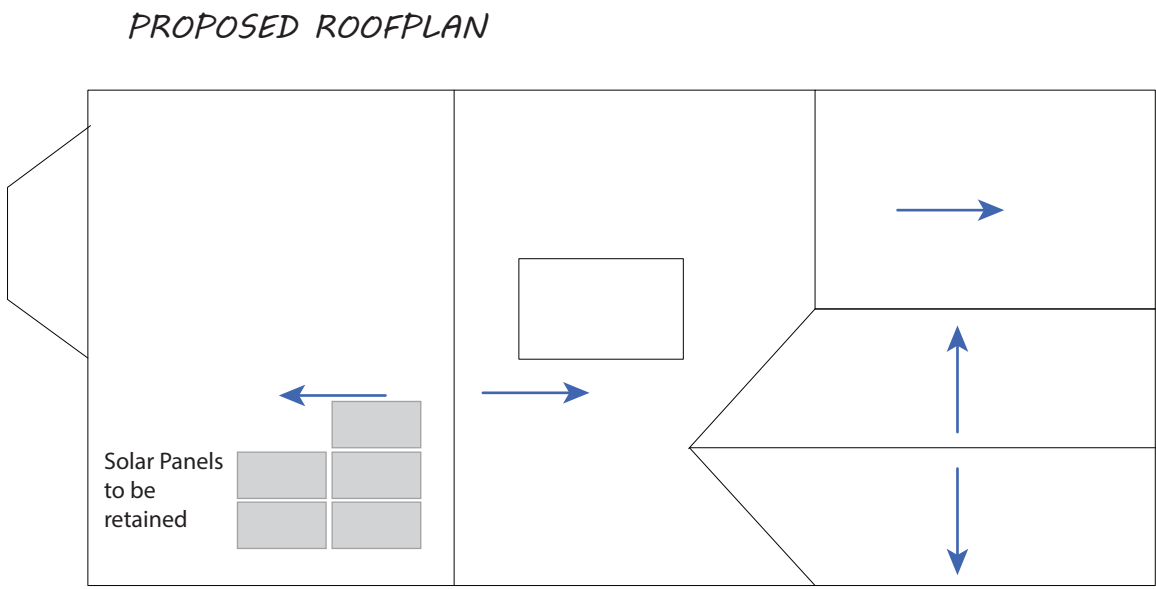

PROPOSED ROOFPLAN

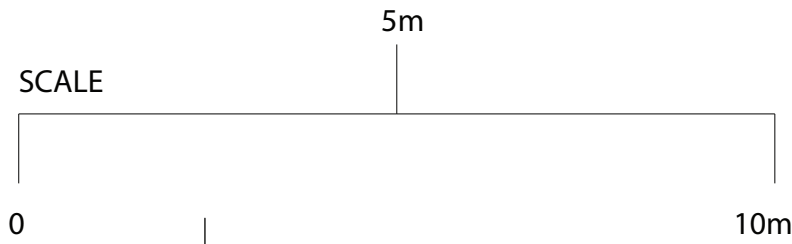

Client: SHELLY BEGUM
Project: 6 Montgomery Rd, Levenshulme, Manchester M13 0PW
PROPOSED PLANS AND ELEVATIONS
PROPOSAL:
First floor Rear extension

Scale - 1:100

Do not scale from this drawing. All information should be checked by the contractor on site before commencing work. Any discrepancies should be reported to the designer immediately. All rights are reserved and are not transferable. Unauthorised reproductions of this drawing are not permitted.