

Scale 1:50

0 1 2 3 4 5

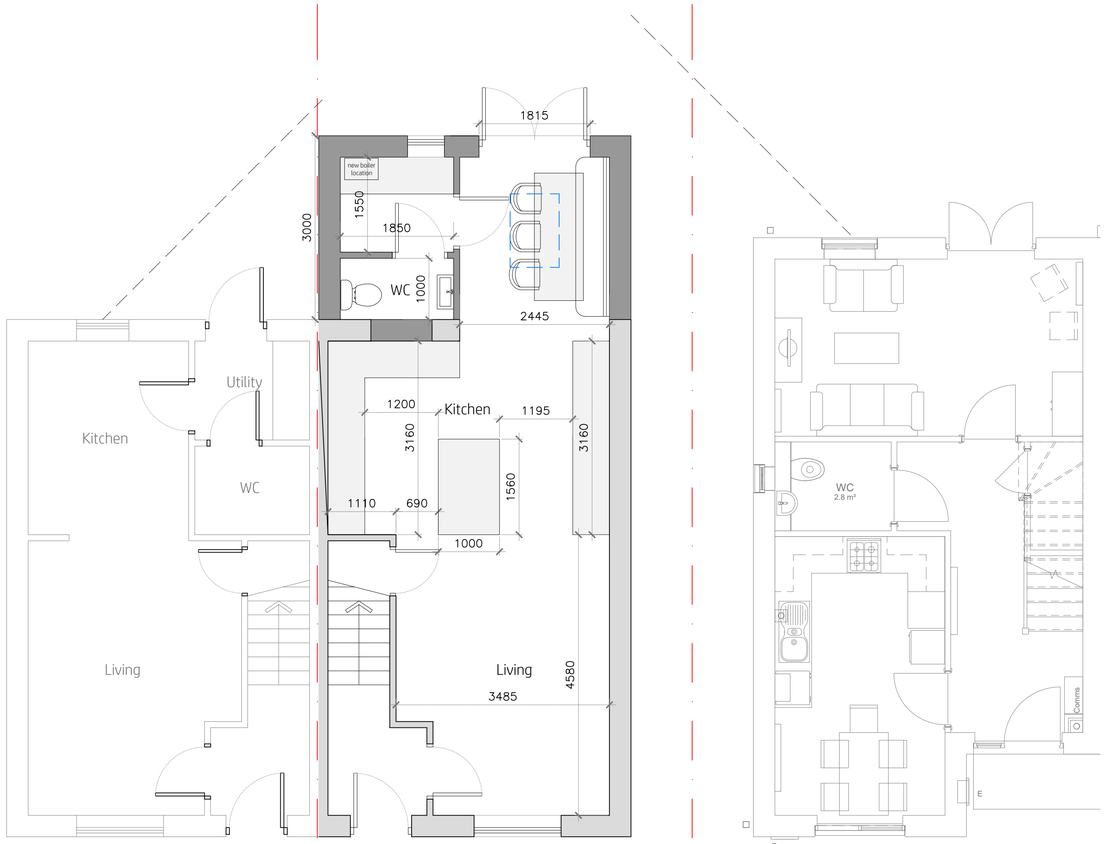



Proposed Ground Floor

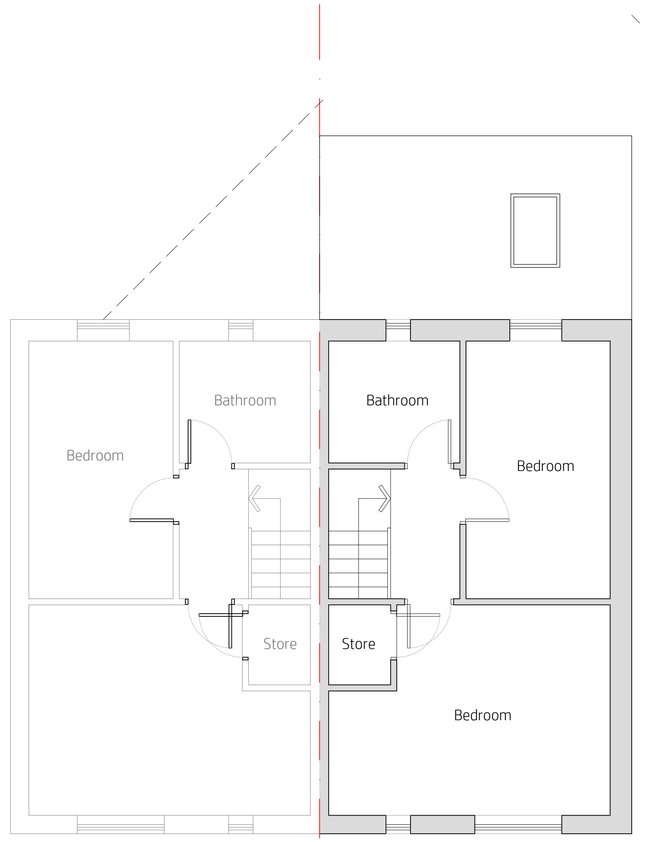


Proposed First Floor

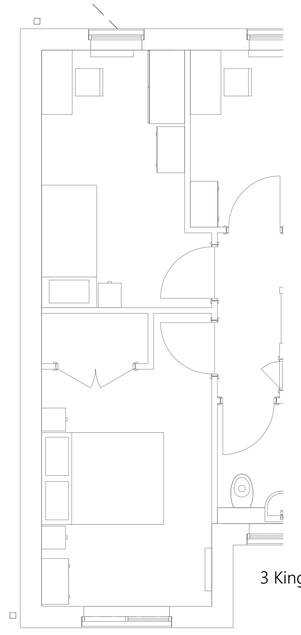

project

3 Kingsheath Street
Manchester
M40 7RW

scale
1:50@A1
1:100@A3

drawn by
klh

drawing number
KH1219-101

| revision | description | date |
|---|---|---|
| - | - | 18.01.2026 |
| A | reduced to 3m | 27.01.2026 |
| B | revised layouts following meeting | 04.02.2026 |
| C | tight to boundary | 04.02.2026 |
| D | tight to boundary | 04.02.2026 |
| E | gas membrane notes added | 01.05.2026 |

# Proposed Plans

Characteristic Situation 2 for a Type A structure requiring Gas Protection.

Based on Table 4 in BS8485:2015+A1:2019, 3.5 Gas Protection Points will need to be achieved. This can be done by;

A 3rd Part Verified Gasproof Membrane – 2 Points
A clear Subfloor Void with Good to Very Good Performance – 1.5 Points

Proposed to use -
Visqueen Gas Barrier NF-400 Loose Laid above a Beam and Block Floor, lapping onto Visqueen Ultimate Gas DPC at the perimeter or any internal walls that are built off of the floor.


kieranhibbs*architecture*
64 Storey Avenue
Macclesfield
SK10 3PG

kieranhibbs@gmail.com
Mobile: 07584049322


kieranhibbs*architecture*