
NOTES:

FOR TYPICAL LEGEND AND NOTES REFER TO DRAWING NO. 0371-ELK-XX-XX-SM-MP-20300

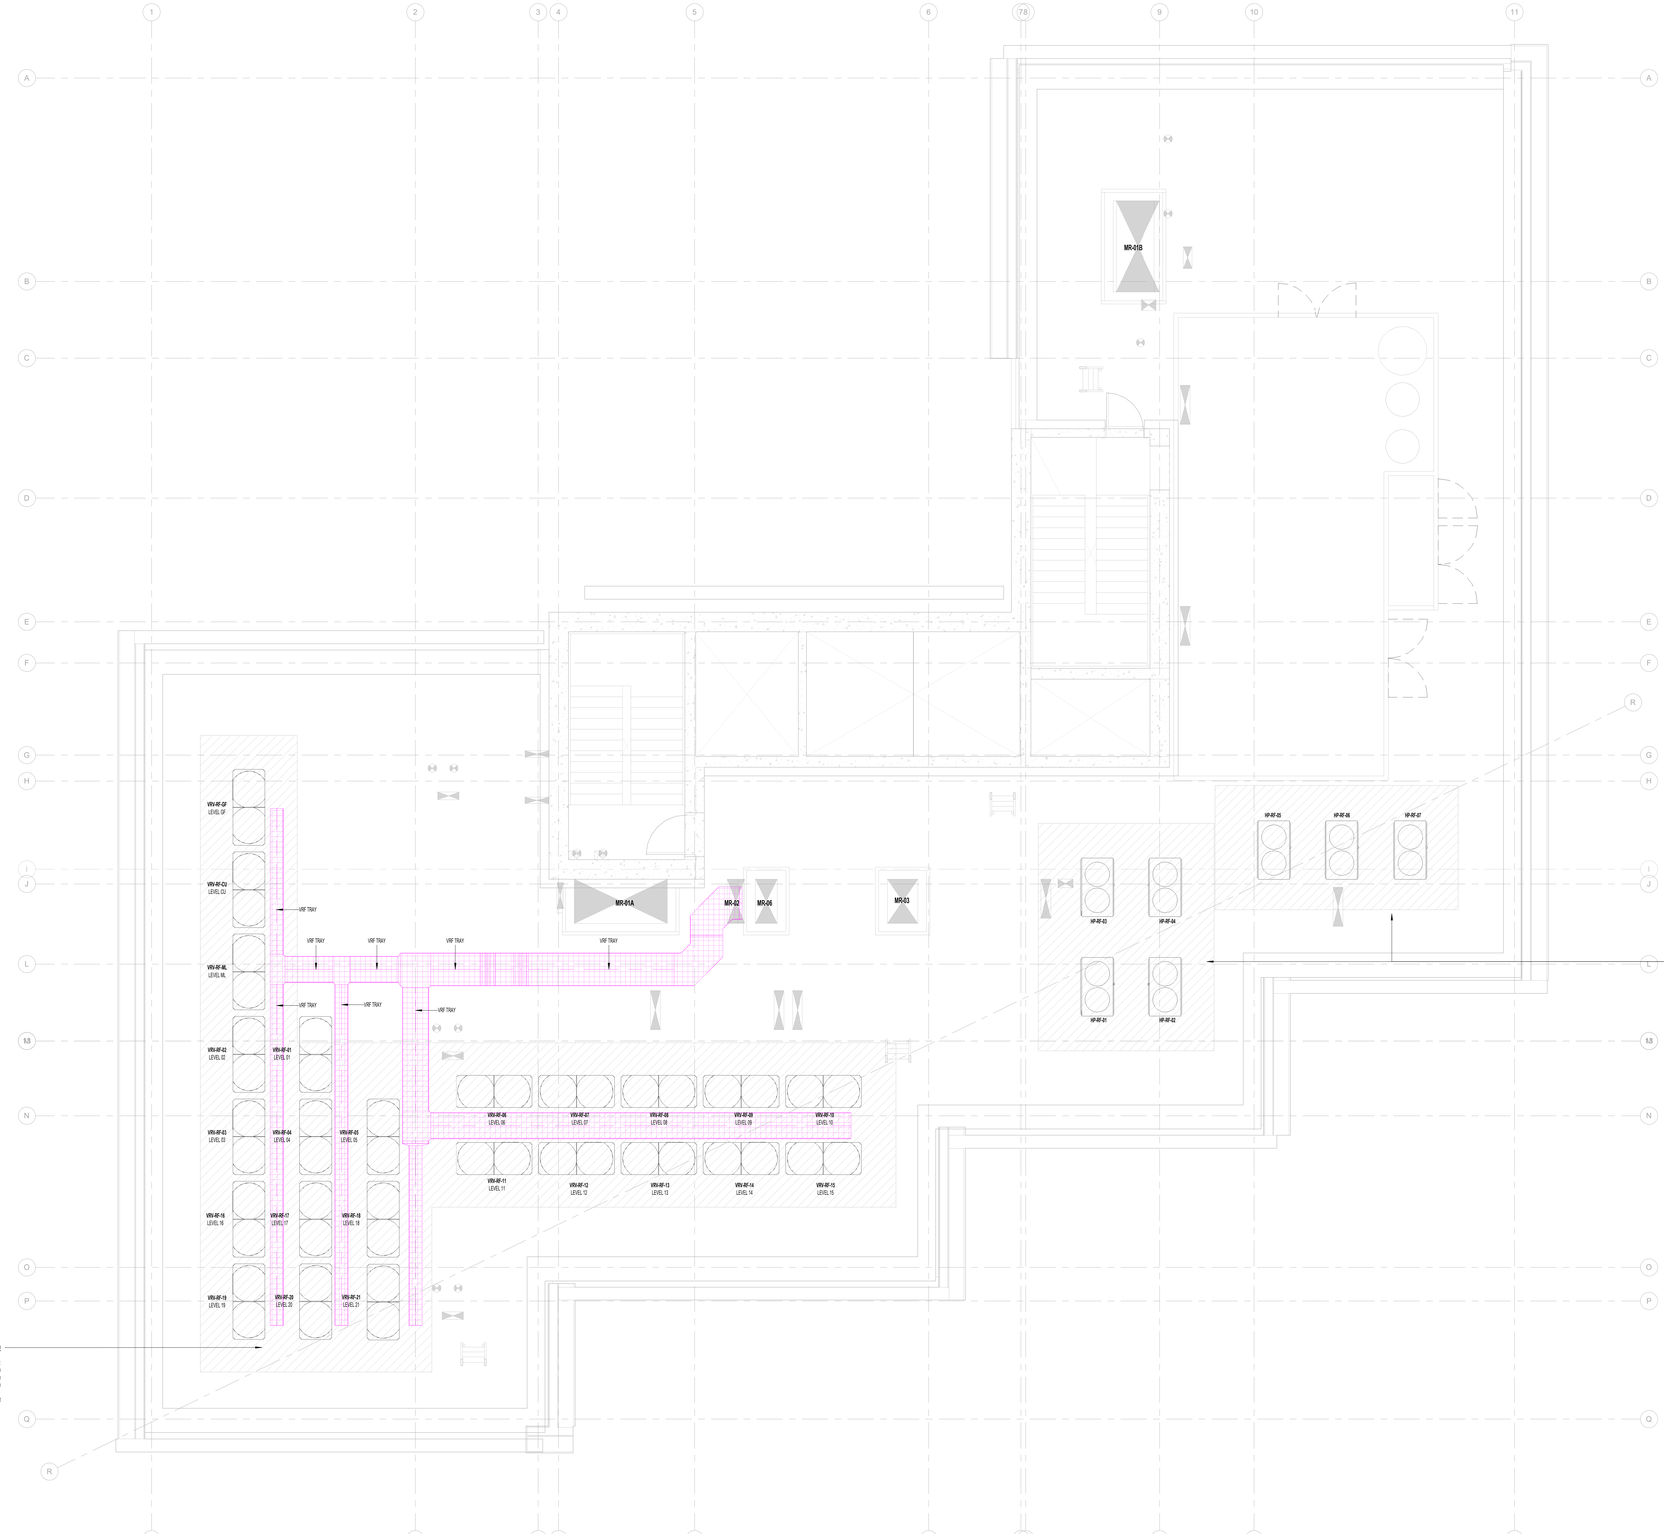

Rev	Date	Description	Drw	Chk
T01	20/12/23	STAGE 4	MK	VS
P03	01/12/23	STAGE 4 - WIP	MK	VS
P02	10/10/23	STAGE 3 ISSUE - COMMENTS INCORPORATED	JS	NL
P01	29/09/23	STAGE 3 ISSUE	JS	MK

Status

STAGE 4 ISSUE

Architect

simpsonhaugh

© SimpsonHaugh and Partners

Manchester +44 (0)161 835 2345

London +44 (0)20 7549 4000

Client

JEDI DEANSGATE LTD

Fulford House, Newbold Terrace,
Leamington Spa, England, CV32 4EA

Specialist Subcontractor

Elkoms Consulting
Building Services Engineers

Tel: +44 (0) 208 123 8182
352 Fulham Road
London, SW10 9UH
www.elkomsconsulting.com

Project

325 DEANSGATE
MANCHESTER

Title

MECHANICAL SERVICES - ROOF LEVEL - AIR CONDITIONING LAYOUT

Scale	Date Created	07/26/23	Drawn By	JS
1 : 50@A0	Designed By	JS	Checked By	MK
Org No. 0371-ELK-XX-RF-DR-M-650-460			Rev	T01