
NOTES:

FOR TYPICAL LEGEND AND NOTES REFER TO DRAWING NO. 0371-ELK-XX-XX-SM-MP-000000

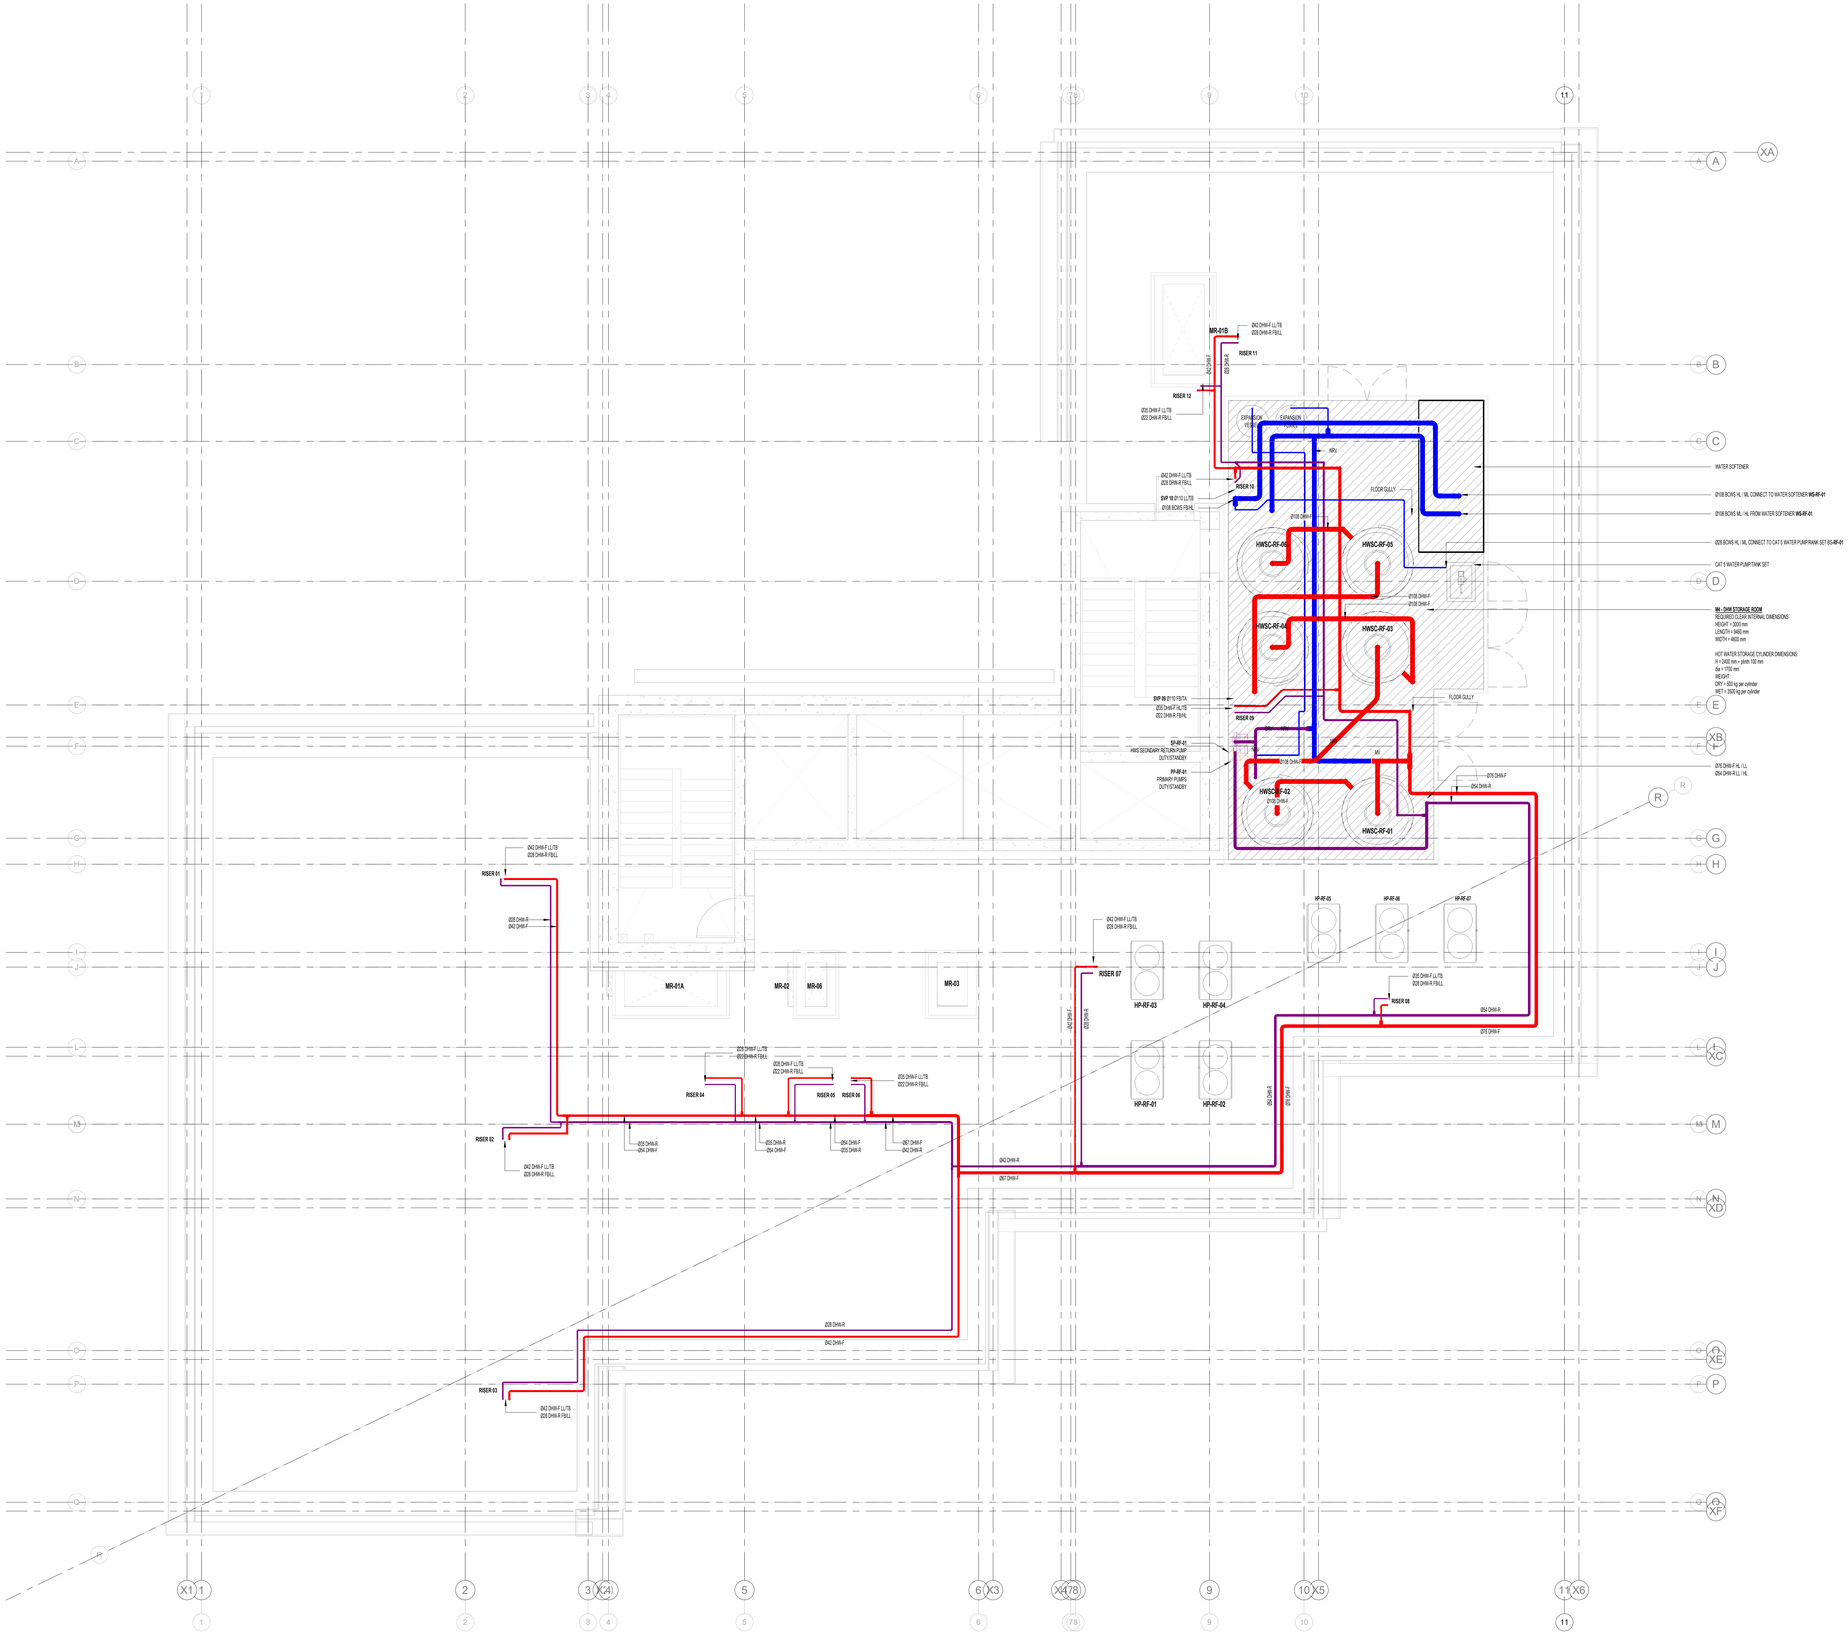

FOR PIPE SIZES THROUGH RISERS REFER TO SCHEMATICS:
- 0371-ELK-XX-XX-SM-P-557-001
- 0371-ELK-XX-XX-SM-P-557-002
- 0371-ELK-XX-XX-SM-P-557-003

Rev	Date	Description	Drw	Chk
T01	29/12/23	STAGE 4	MK	YS
P03	01/12/23	STAGE 4 - WIP	MK	YS
P02	10/10/23	STAGE 3 ISSUE - COMMENTS INCORPORATED	MK	NL
P01	29/08/23	STAGE 3 ISSUE	MK	JS

Status: STAGE 4 ISSUE

Architect: simpsonhaugh
© SimpsonHaugh and Partners
Manchester +44 (0)161 835 2345 London +44 (0)20 7549 4000

Client: JEDI DEANSGATE LTD
Fulford House, Newbold Terrace
Leamington Spa, England, CV32 4EA

Specialist Subcontractor: Elkoms Consulting
Building Services Engineers
Tel: +44 (0) 208 123 8152
302 Fulham Road
London, SW10 9UH
www.elkomsconsulting.com

Project: 325 DEANSGATE MANCHESTER

Title: PUBLIC HEALTH SERVICES - Level Roof - DOMESTIC WATER LAYOUT

Scale	Date Created	Drawn By
1 : 50@A0	29/08/23	JS
	Designed By: JS	Checked By: MK

Drg No.: 0371-ELK-XX-RF-DR-P-557-2200 Rev: T01